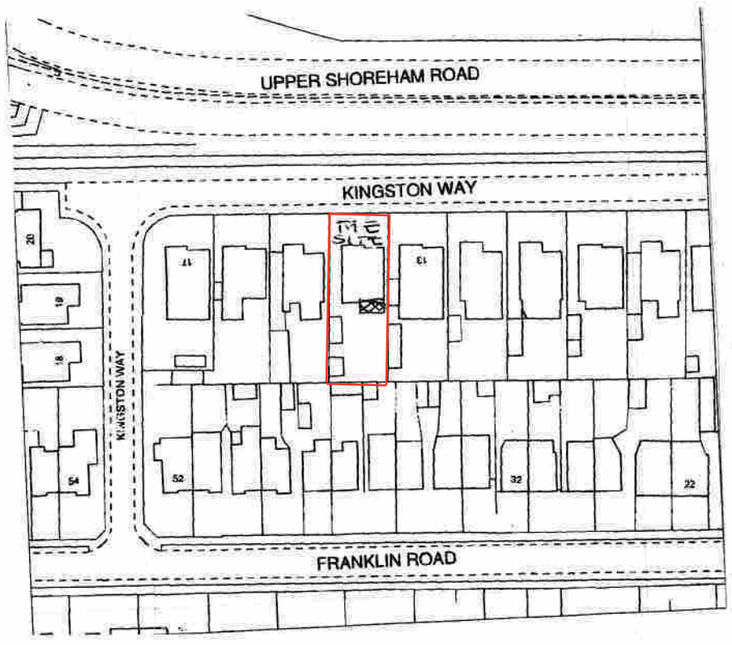

Site plan 1 : 1250

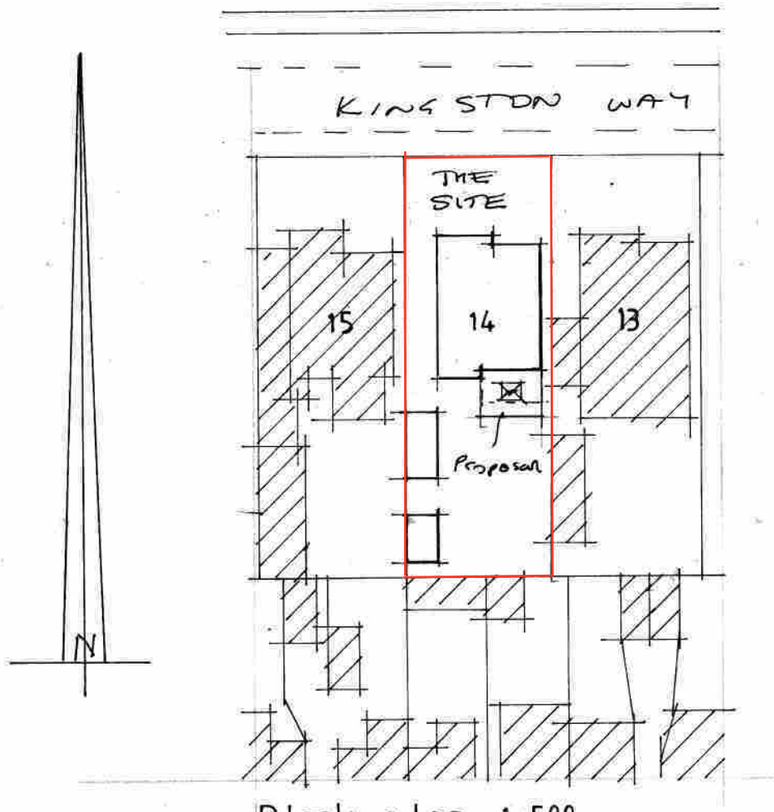

Block plan 1:500

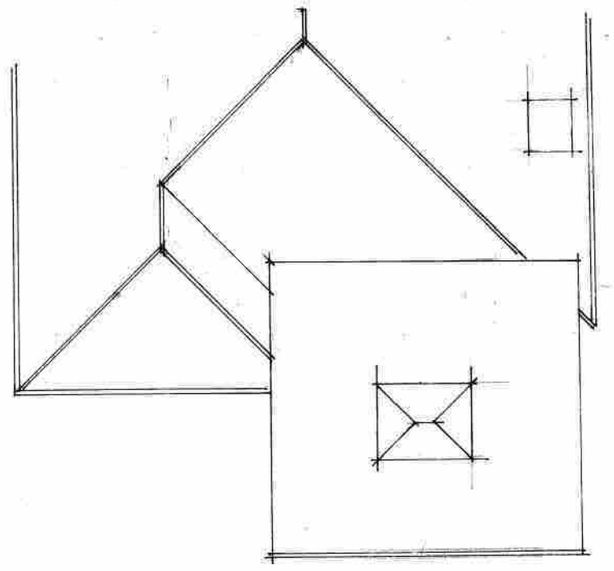

Proposed roof 1:100

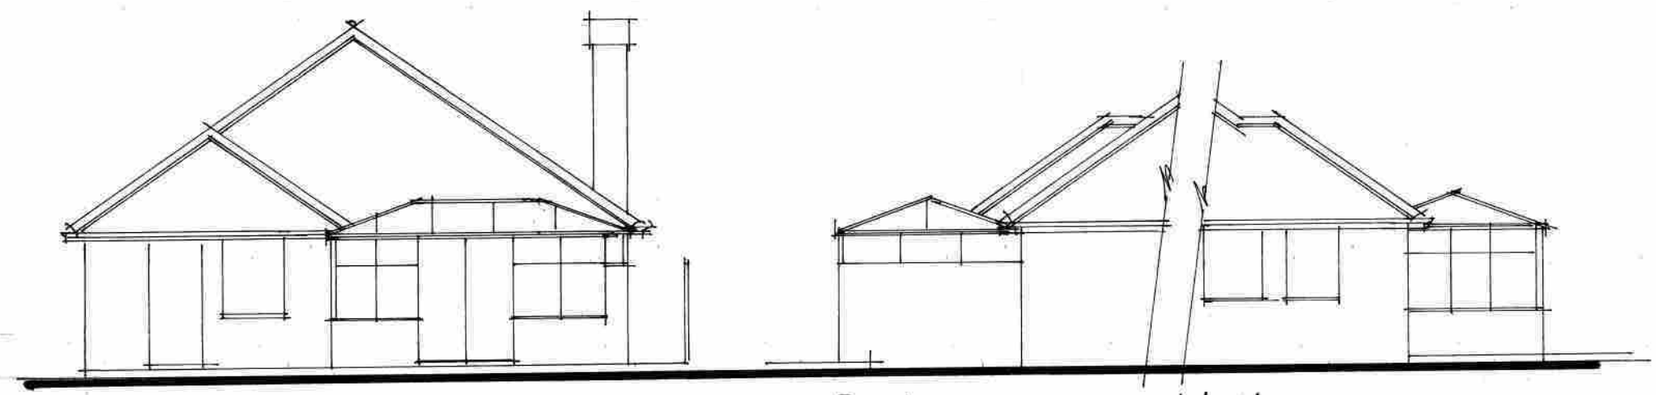

Existing South 1:100 East West

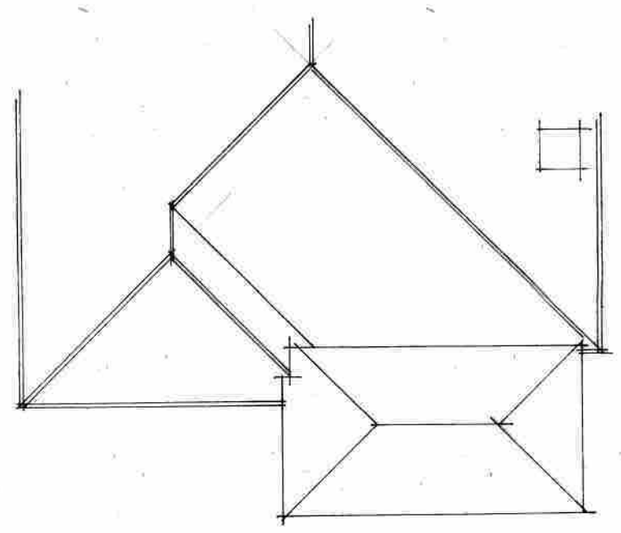

Existing roof 1:100

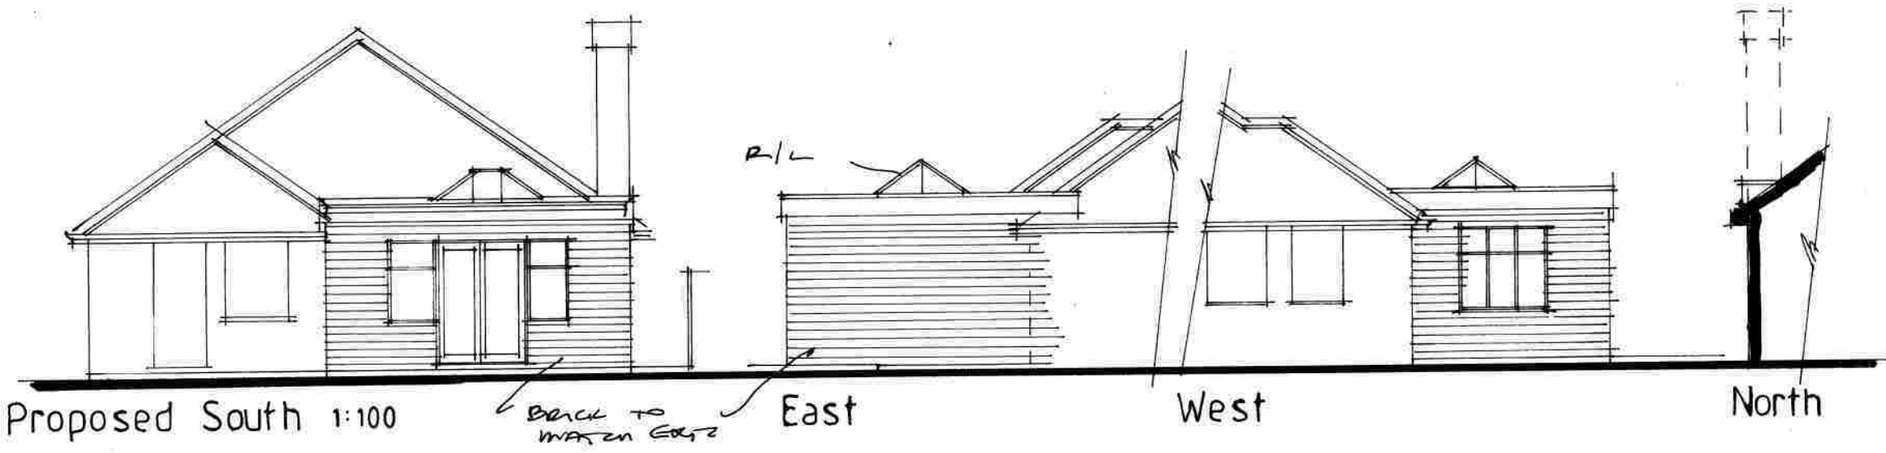

Proposed South 1:100 East West North

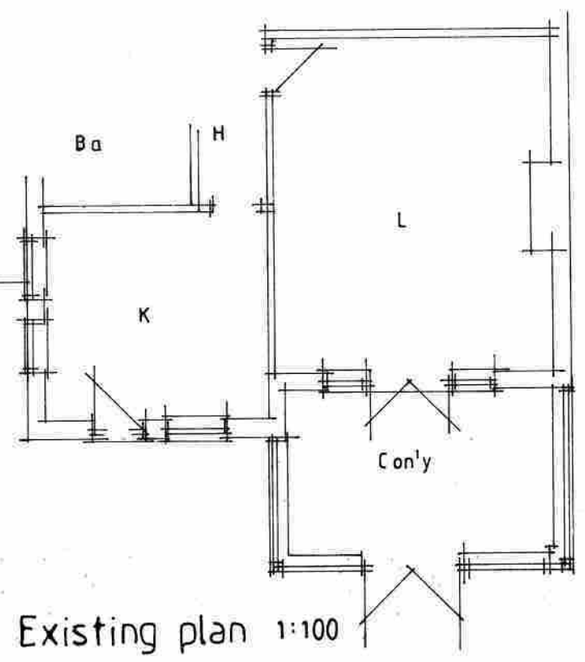

Existing plan 1:100

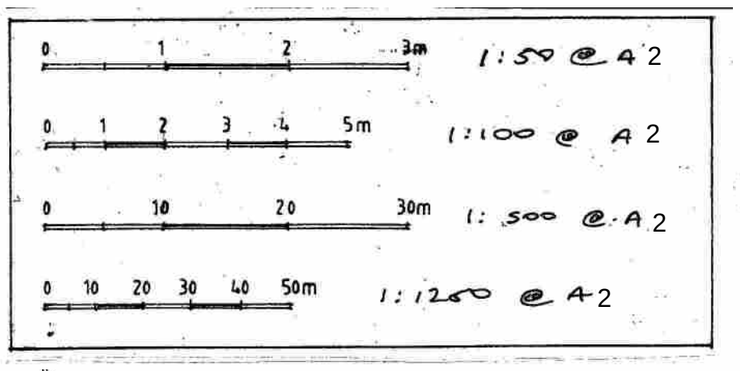

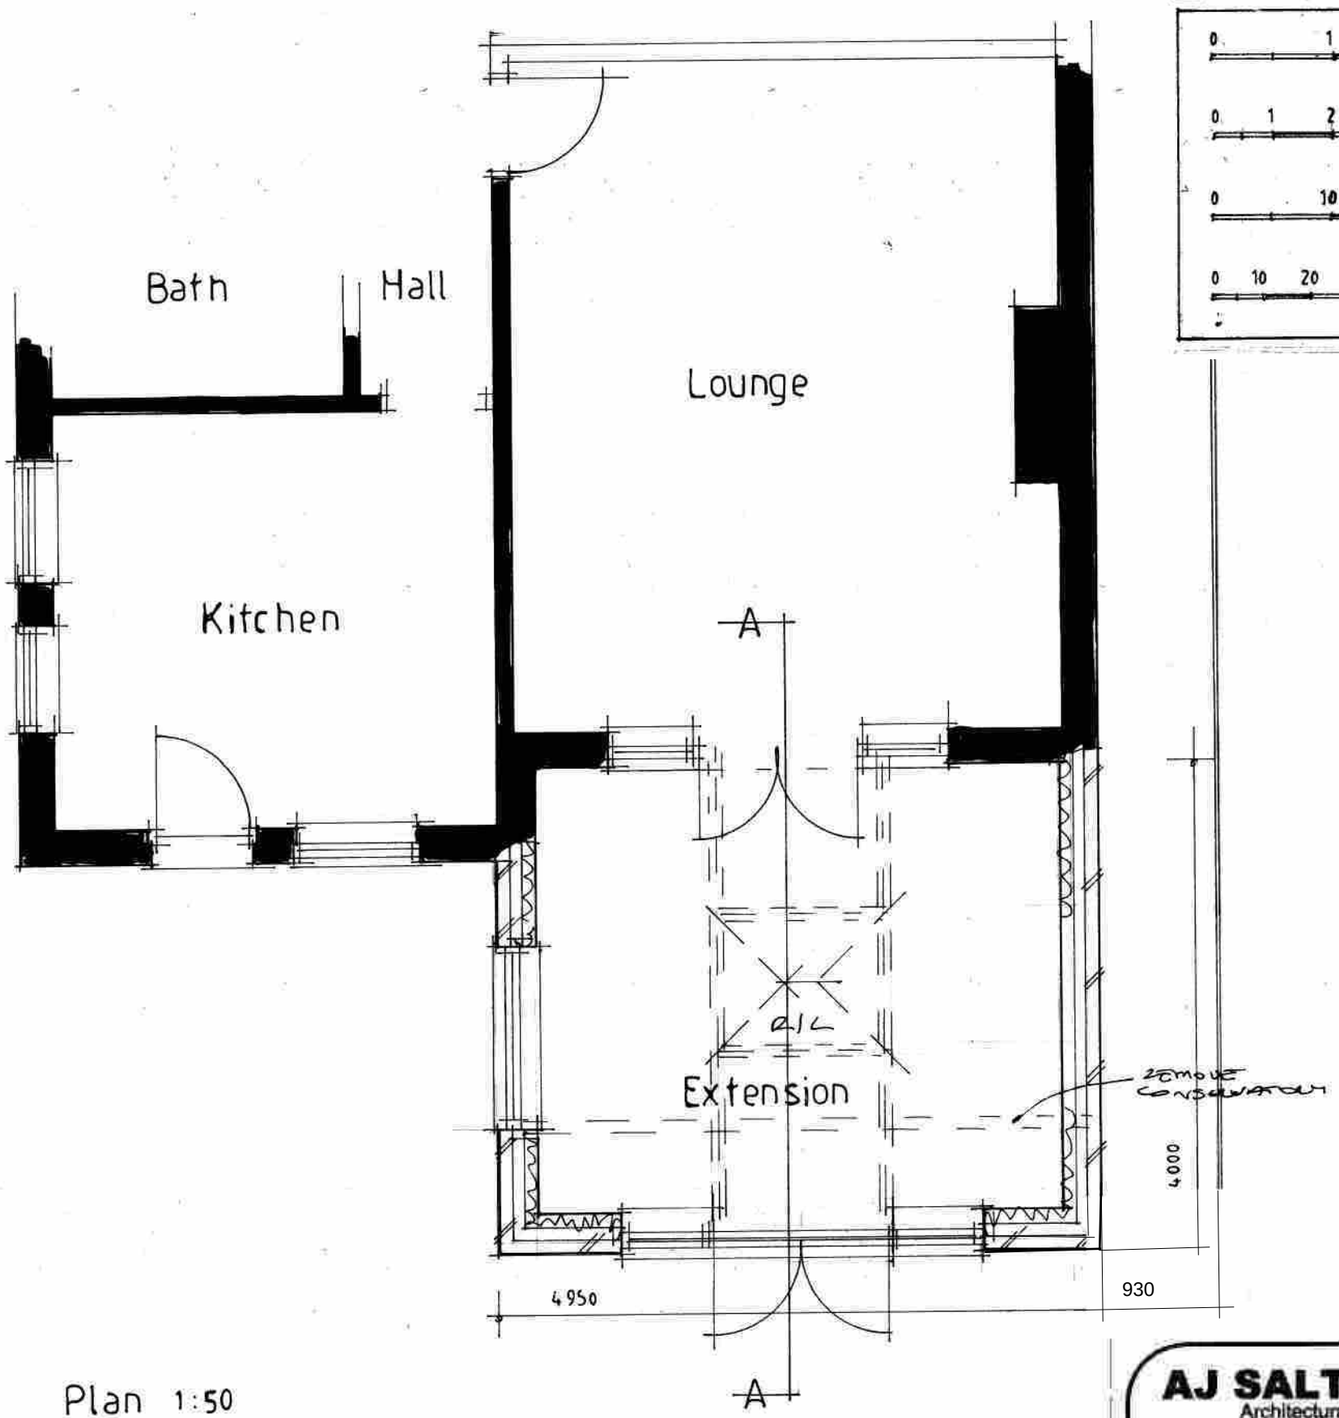

Plan 1:50

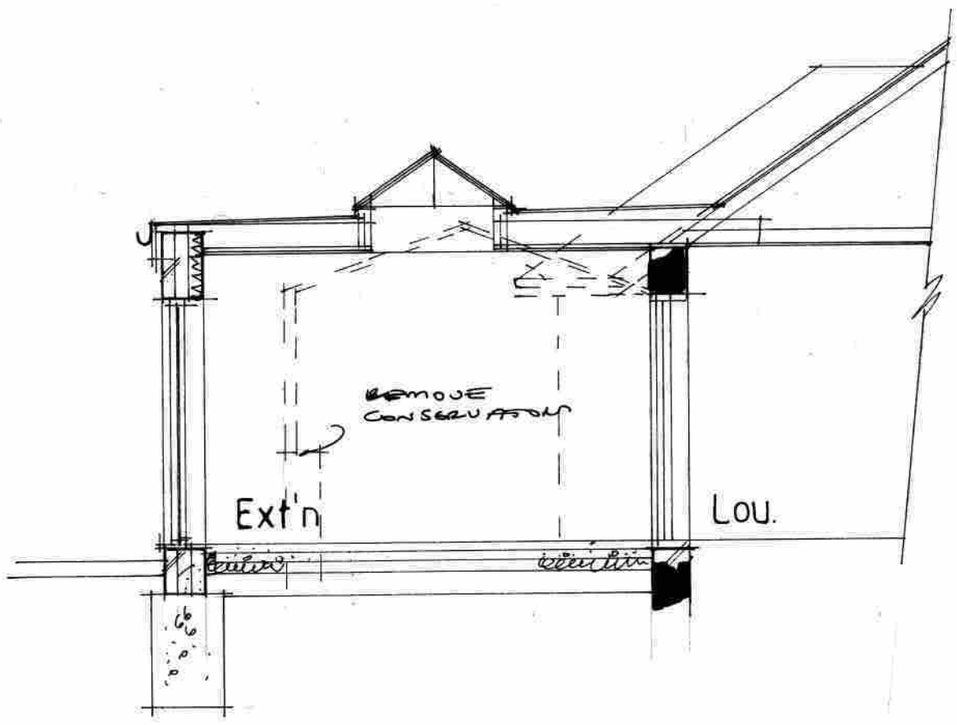

Section AA 1:50

AJ SALTER & SON
Architectural Technicians
and Surveyors
50 WINDSOR ROAD, WORTHING,
WEST SUSSEX, BN11 2LY
Tel/Fax: (01903 209496)
E-mail: ajsalterandson@hotmail.com

C			
B			
A			
Client	Mr & Mrs Jones		
Address	14 Kingston Way : Shoreham		
Drawing	Proposed extension		No. 0624:1
Scale	1:50 1:100 1:500 1:1250	Drawn IS	Date Feb 24