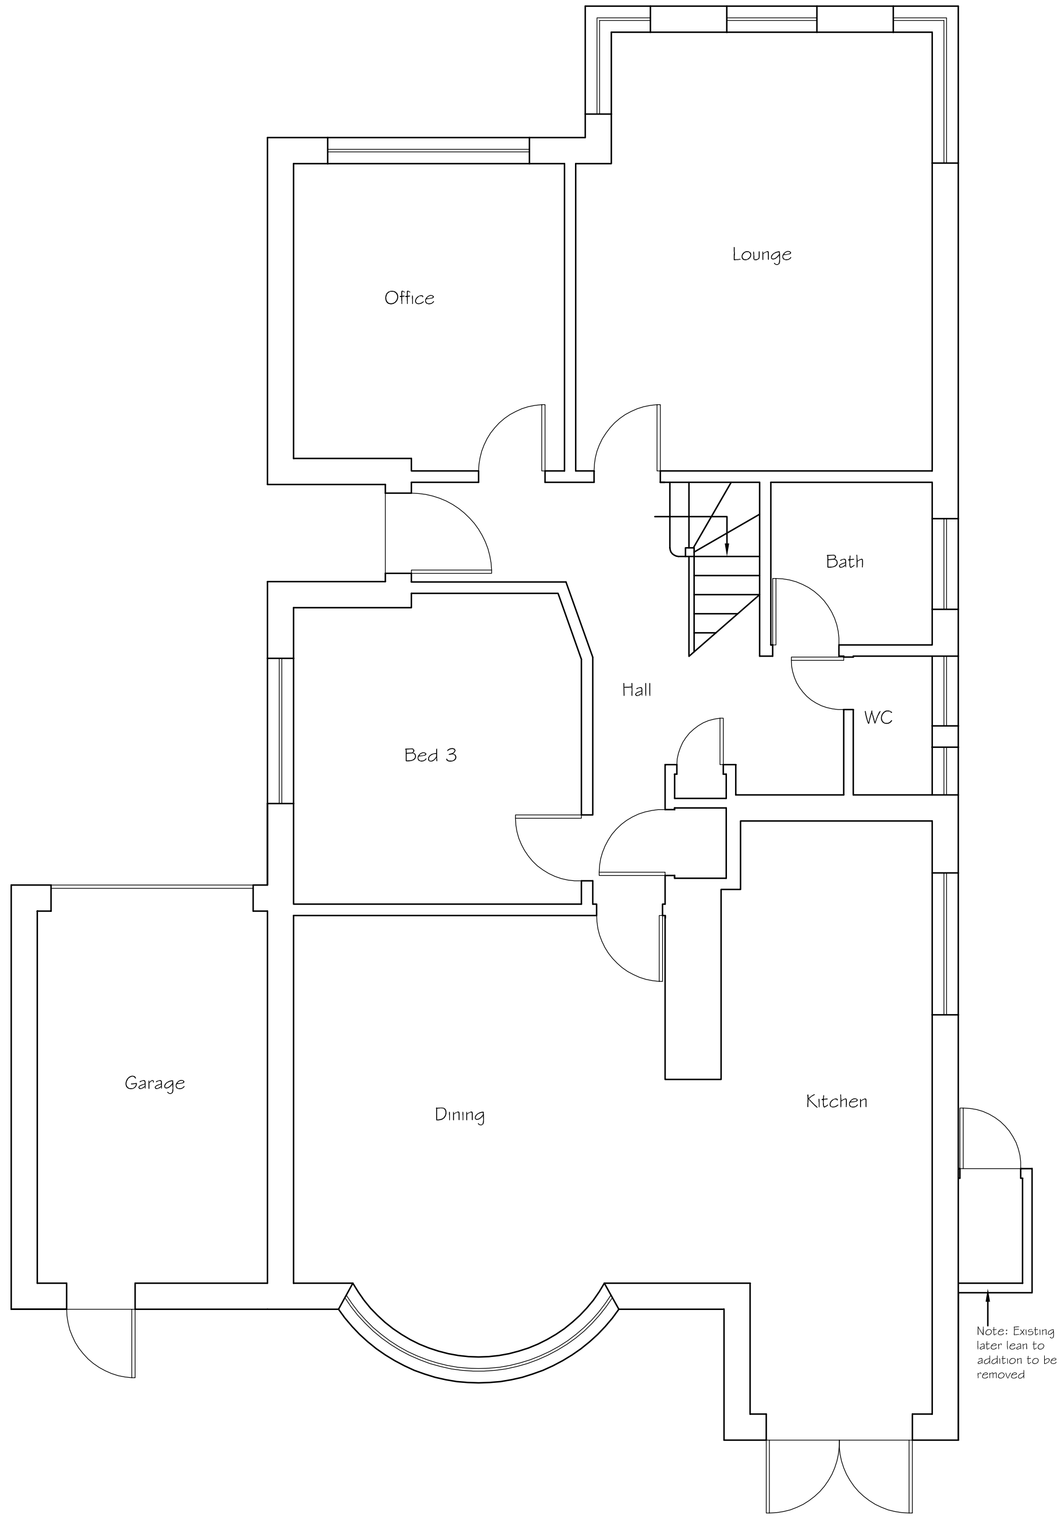

Existing Ground Floor Plan

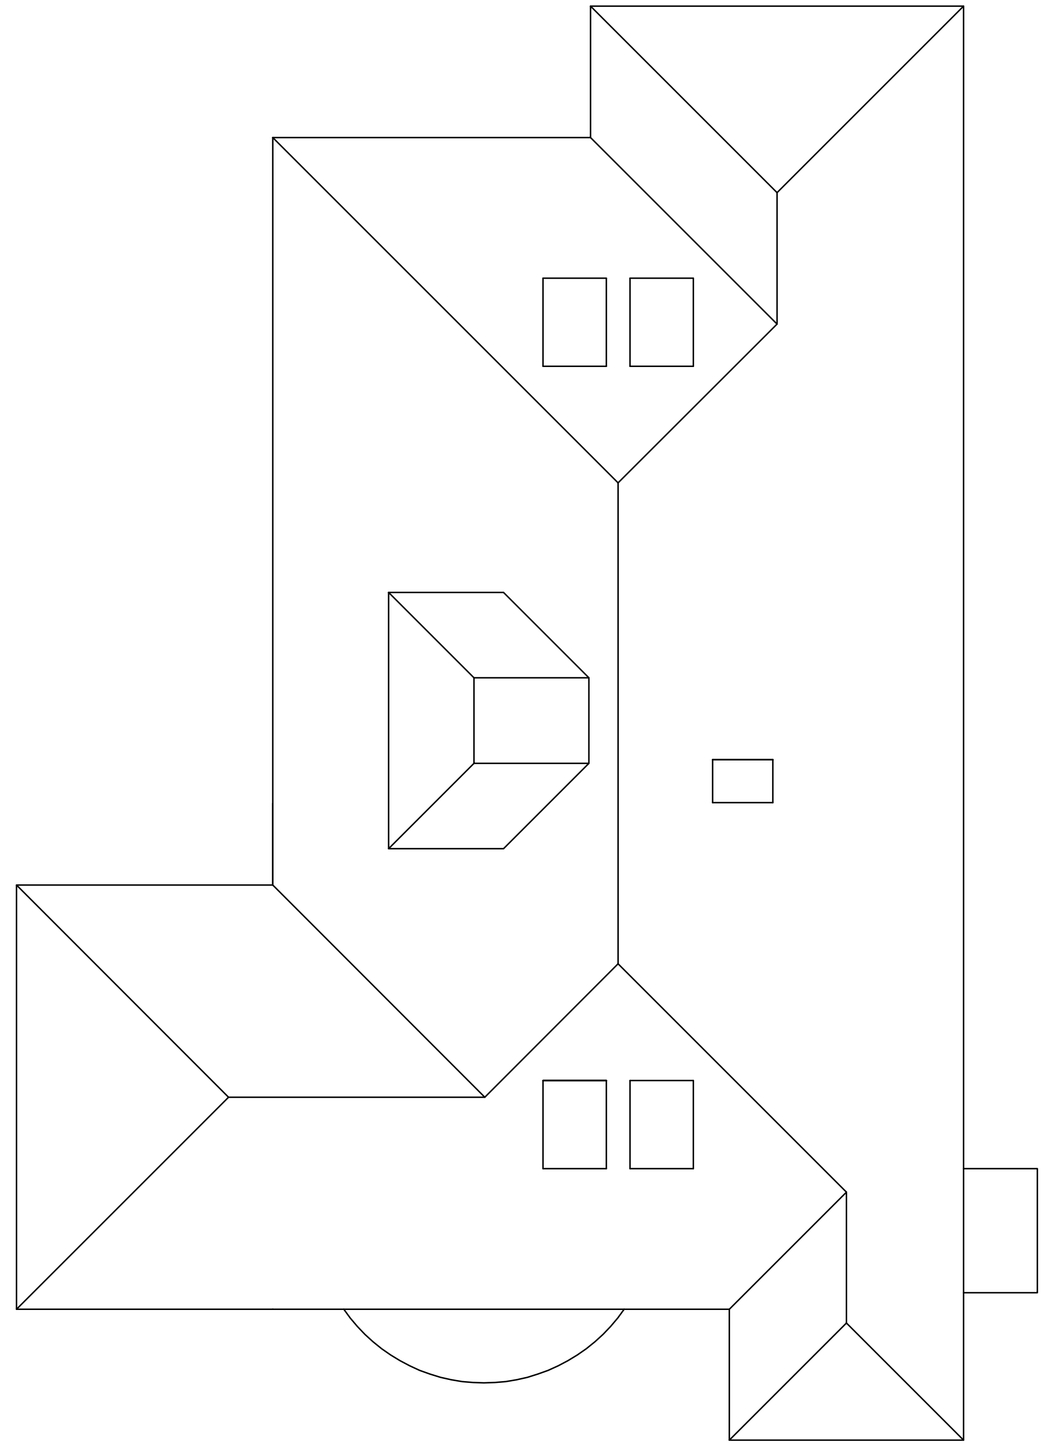

Existing Roof Plan

0 0.5 1 2 3 4 5 6 7 8 9 10

SCALE 1:50

Tony Rogers
Building Consultants
Address: 40 Dawn Crescent, Upper Beeding
West Sussex, BN44 3WH
Telephone: 01903 815225 Fax: 01903 815225

Rev.	Date:	Revision Description:

Client: Mr & Mrs C Dunford

Address: 30 Hawkins Road
Shoreham
West Sussex
BN43 6TH

Project: Proposed single storey side extension

Scale: 1:50
Paper Size A1

Date: February 2024

Drawing No: 19/1567/01

Drawn By: AWR

Revision: