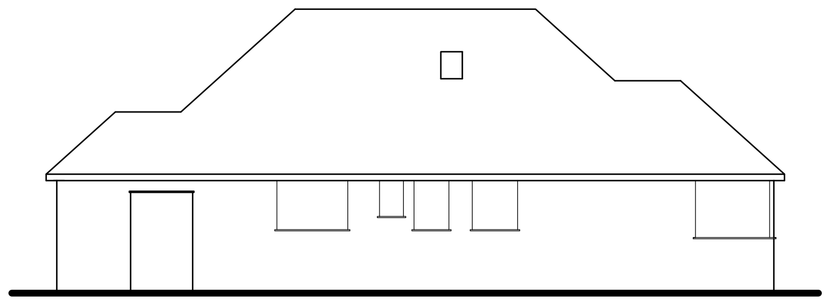

Existing Side (South-West) Elevation

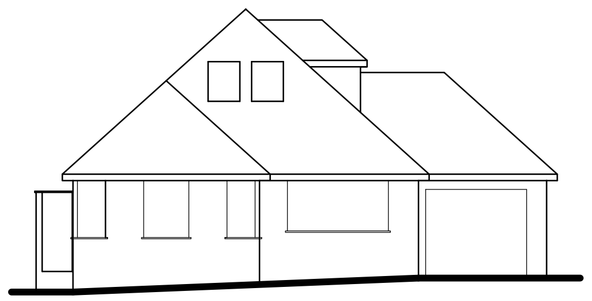

Existing Front (South-East) Elevation

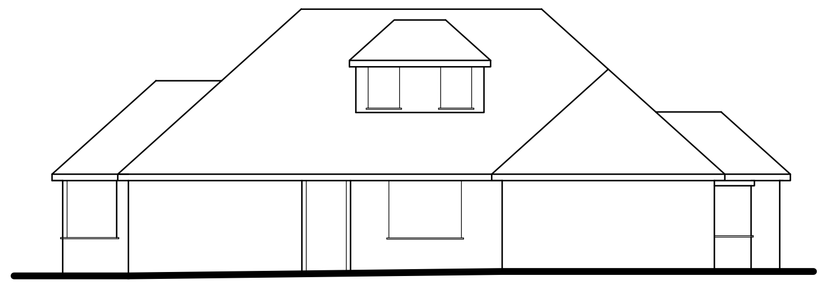

Existing Side (North-East) Elevation

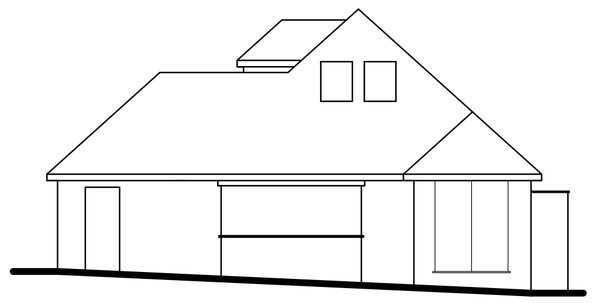

Existing Rear (North-West) Elevation



SCALE 1:100

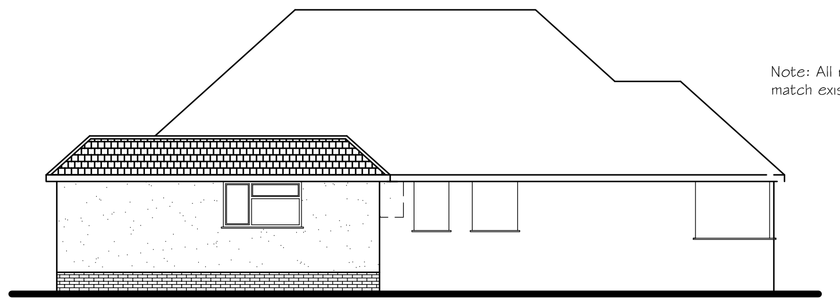

Proposed Side (South-West) Elevation

Note: All materials to match existing

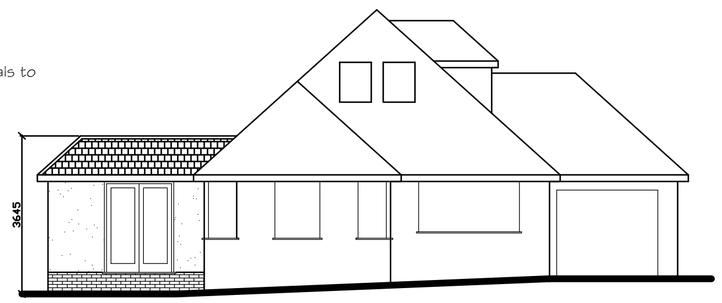

Proposed Front (South-East) Elevation

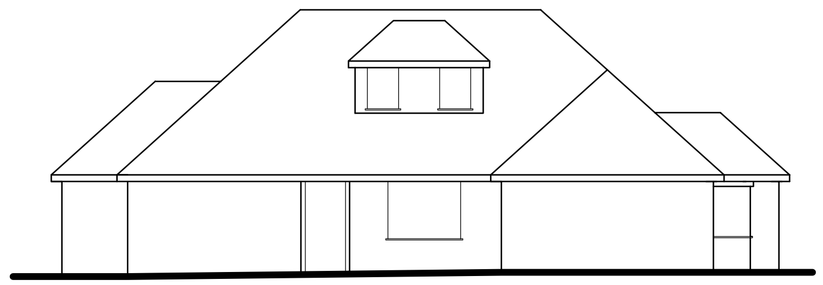

Proposed Side (North-East) Elevation

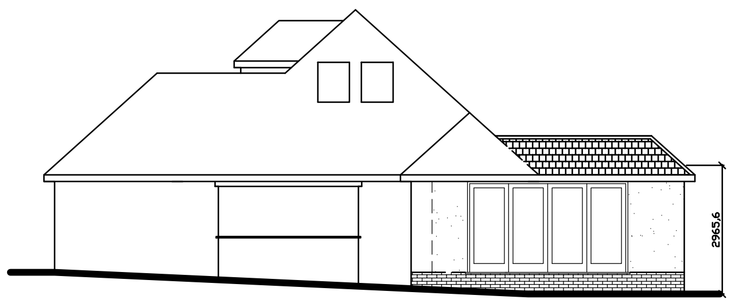

Proposed Rear (North-West) Elevation



SCALE 1:100

Tony Rogers
Building Consultants
Address: 40 Dawn Crescent, Upper Beeding
West Sussex, BN44 3WH
Telephone: 01903 815225 Fax: 01903 815225

Rev.	Date:	Revision Description:

Client: Mr & Mrs C Dunford

Address: 30 Hawkins Road
Shoreham
West Sussex
BN43 6TH

Project: Proposed single storey side extension

Scale: 1:100
Paper Size A1

Date: February 2024

Drawing No: 19/1567/02

Drawn By: AWR

Revision: