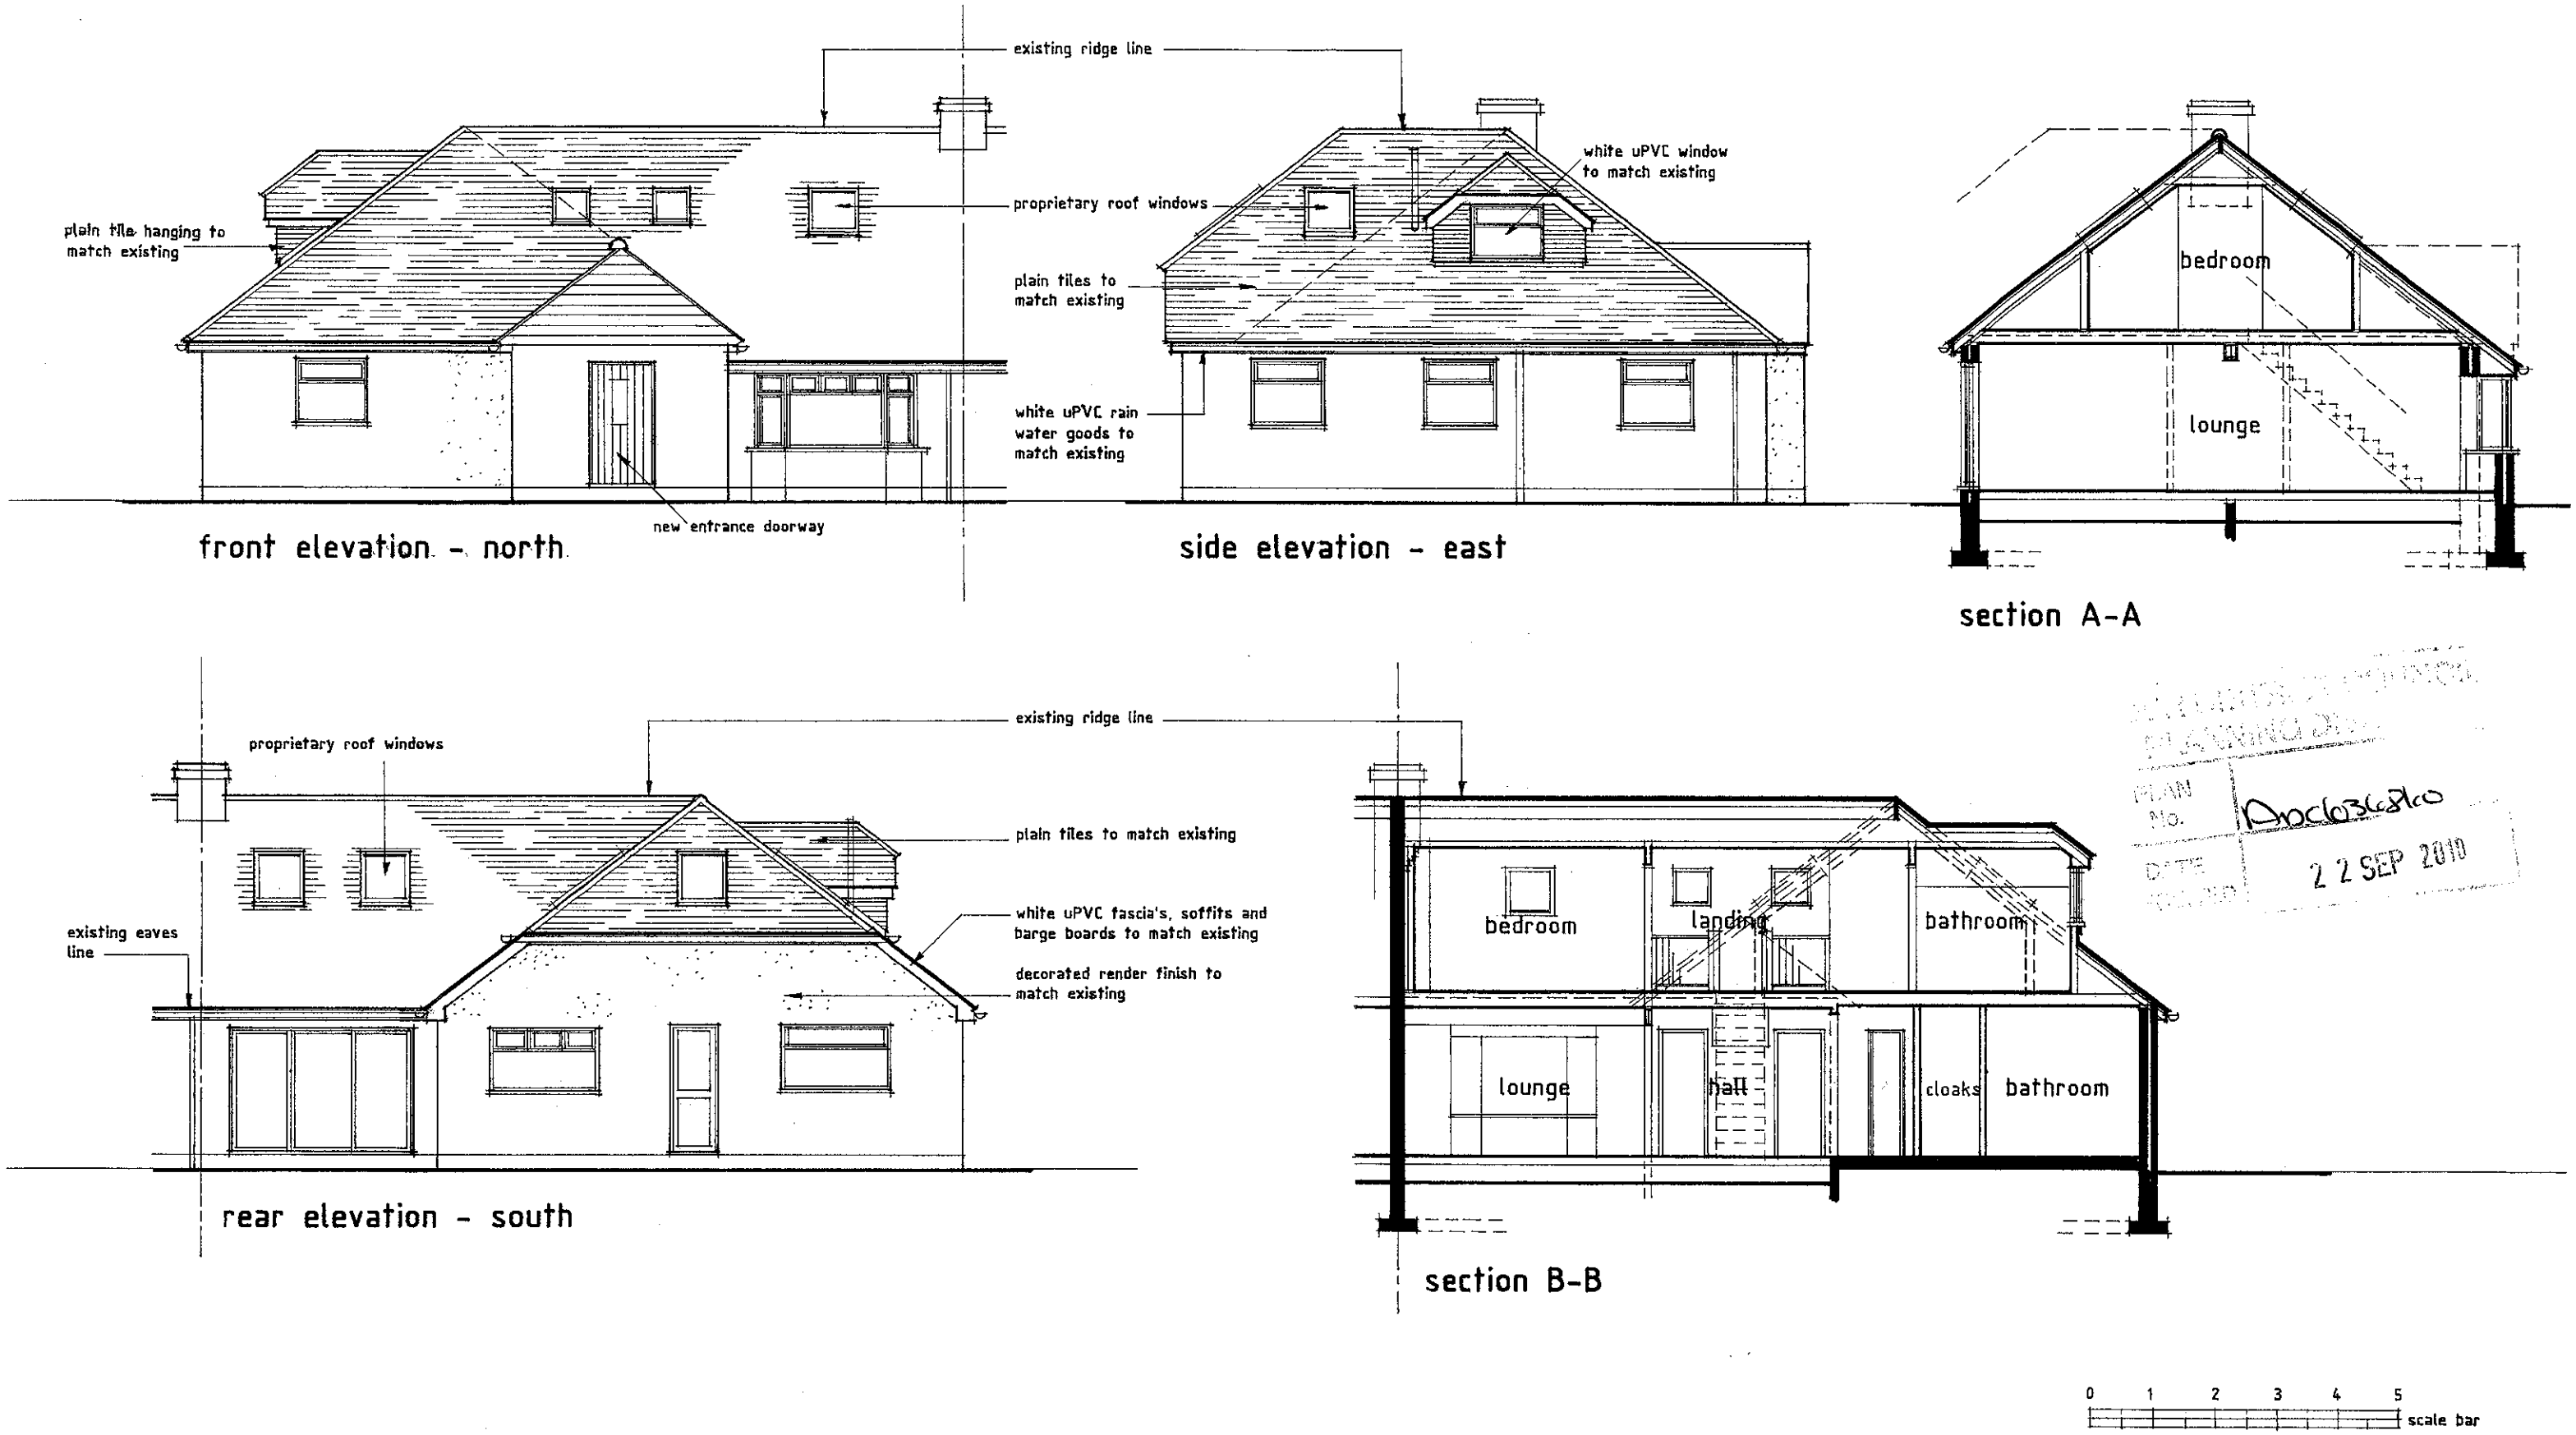

PLAN No. Anc6368/10
DATE 22 SEP 2010

Proposed Rooms in Roof Space at 53 Upper Brighton Road, Lancing, West Sussex, BN15 0JQ.

Elevations and Sections as Proposed

date : September 2010

scale = 1:100 at A3

Drawing No. 935/3/05