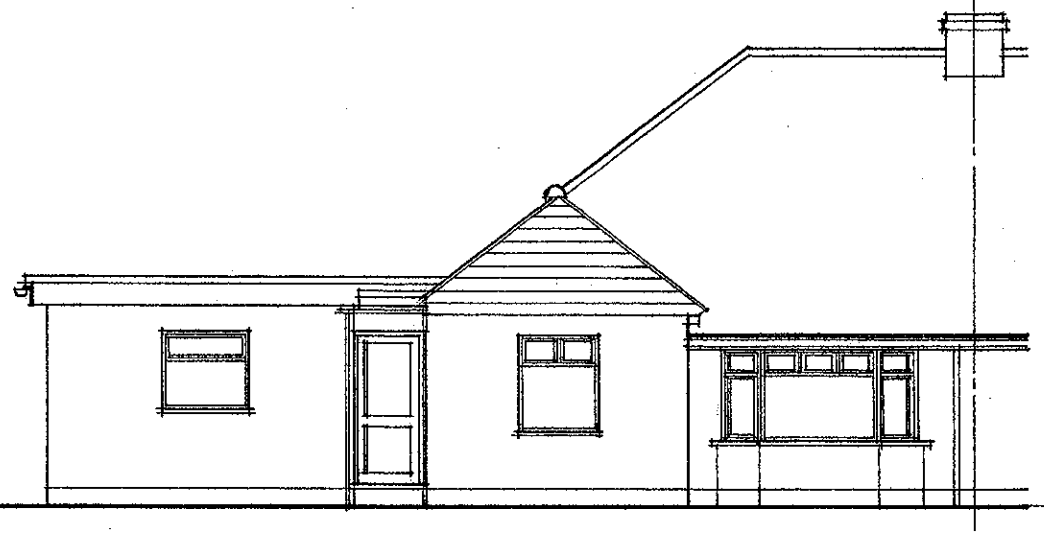

front elevation - north

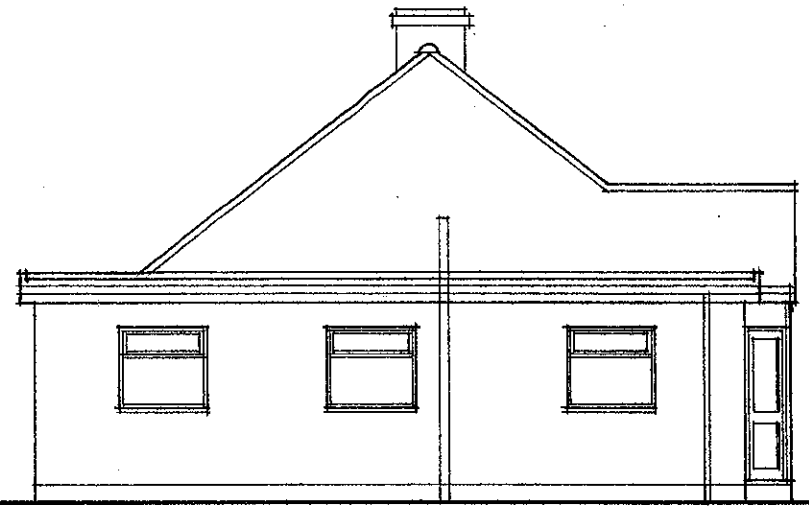

side elevation - east

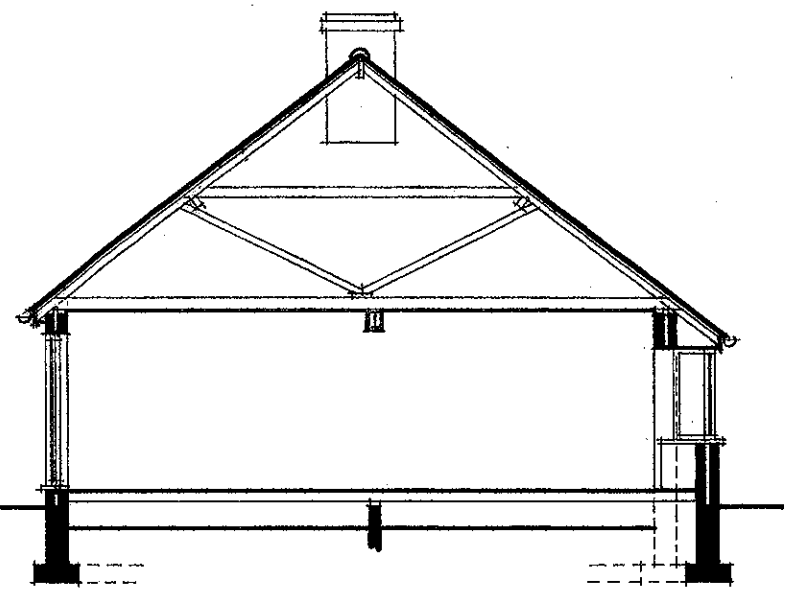

section A-A

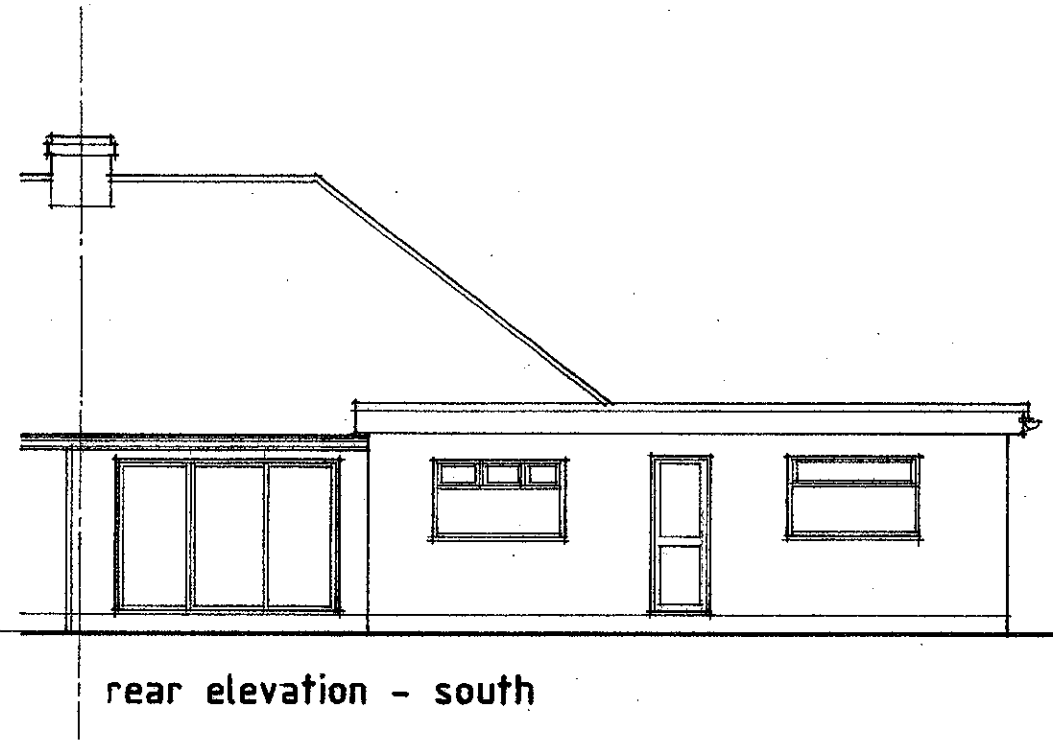

rear elevation - south

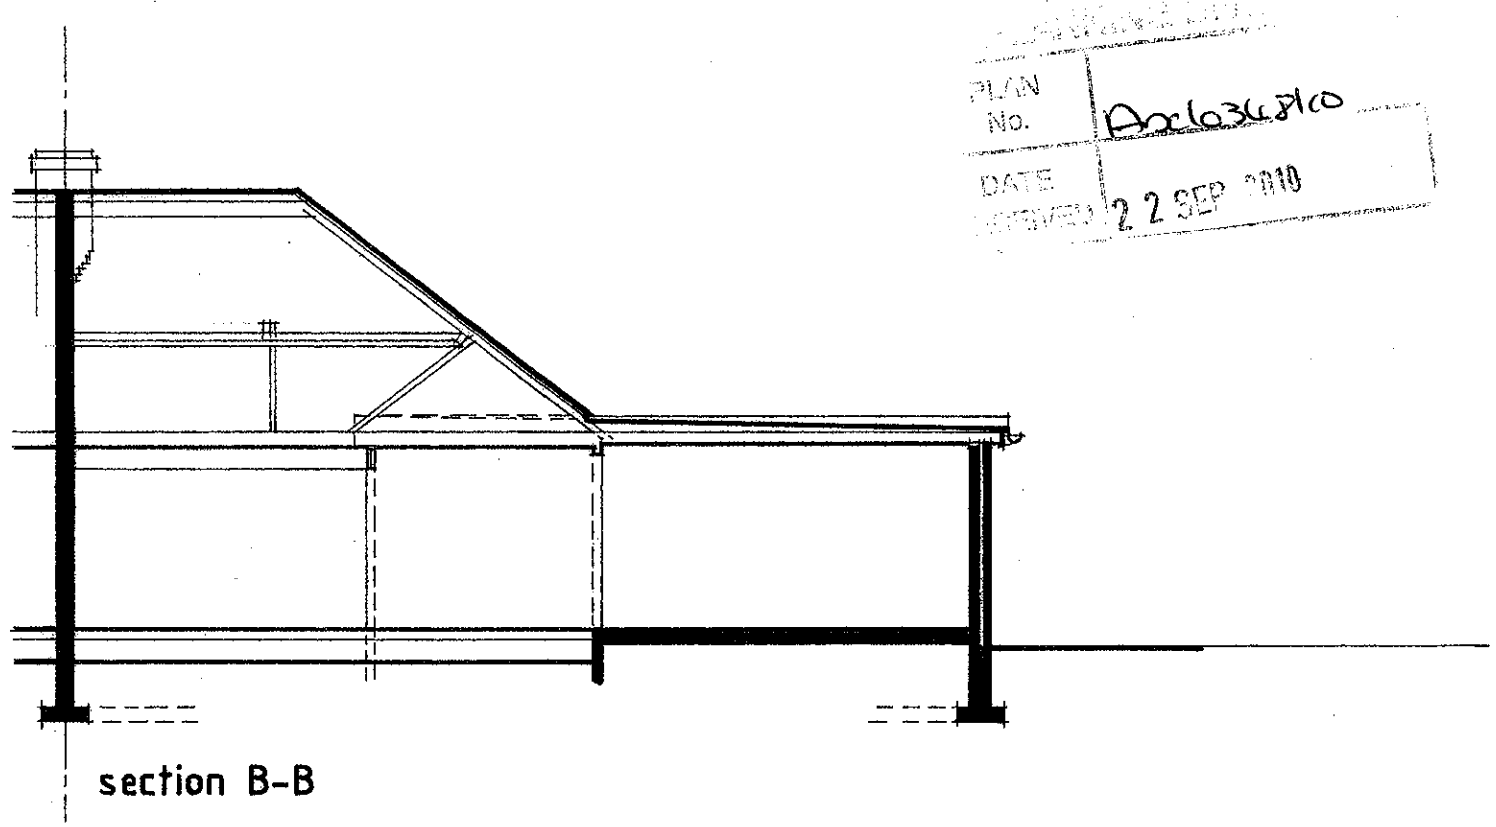

section B-B

PLAN No. Ax1036/10
DATE RECEIVED 22 SEP 2010

0 1 2 3 4 5 scale bar

Proposed Rooms in Roof Space at 53 Upper Brighton Road, Lancing, West Sussex, BN15 0JQ.

Elevations and Sections as Existing

date : September 2010

scale = 1:100 at A3

Drawing No. 935/3/03