



Existing Ground Floor Plan 1:50

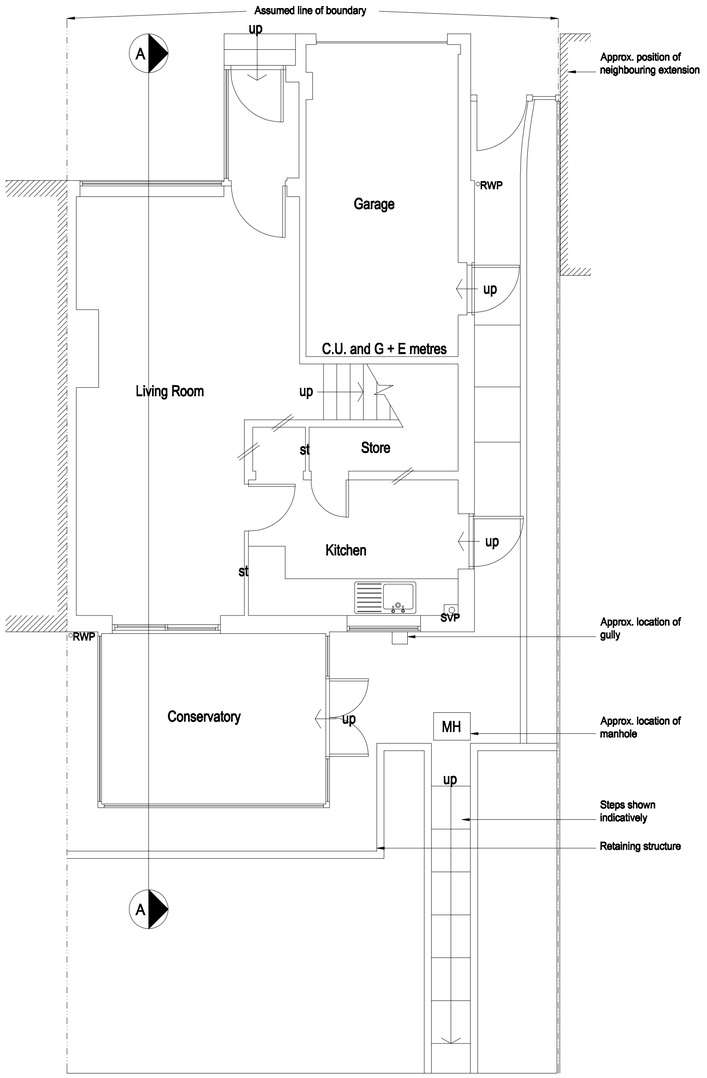


Existing First Floor Plan 1:50

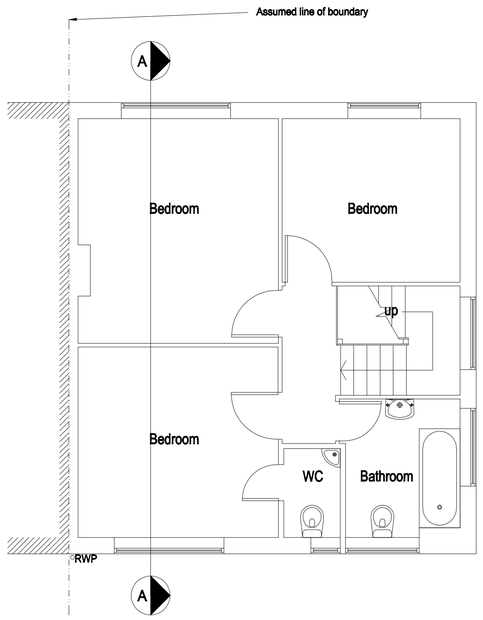


North

Location Plan 1:1250


1:1250 0 10 20 30 40 50 60 70 80 90 100

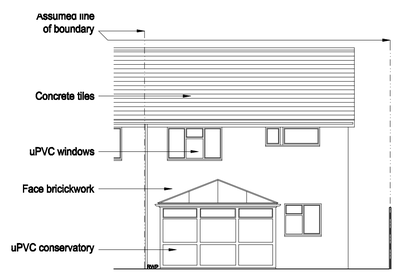

Existing Rear Elevation 1:100

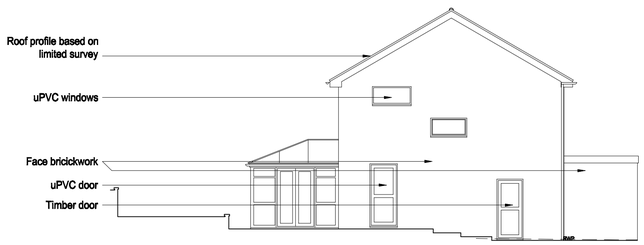


Existing Side Elevation 1:100

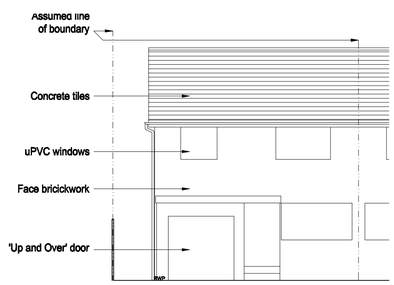

Existing Front Elevation 1:100

North

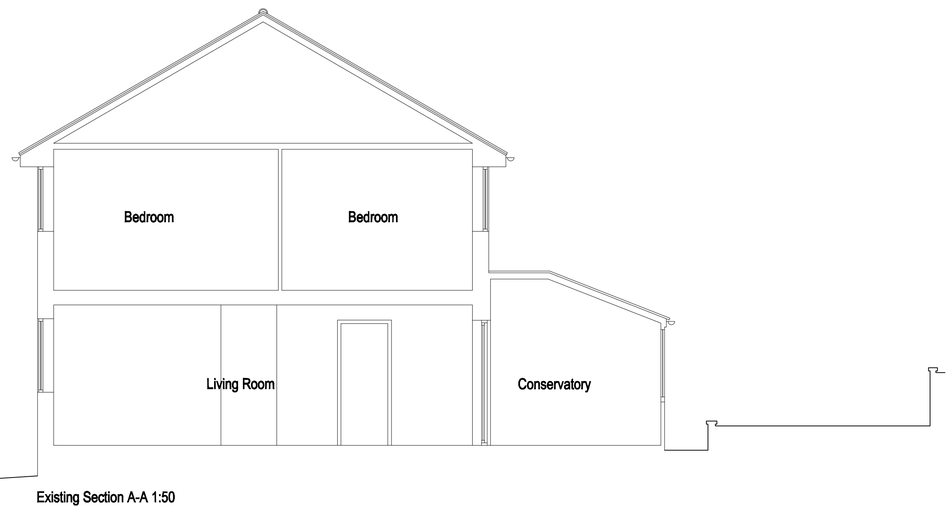

Existing Section A-A 1:50

1:100 0 1 2 3 4 5 6 7 8 9 10m

1:50 0 1 2 3 4 5 6 7 8 9 10m

amendments

bpm Architectural Services Limited

client: Glyn and Kate Crees

project: 34 Saxons
Shoreham
West Sussex
BN43 5JE

project ref: 1271 Drawing No. 01

drawing title: Existing floorplans, section and elevations

drawn by: C Darby

date: Jan 15 scale: 1:50/100@ A1

www.bpmnet.co.uk
info@bpmnet.co.uk

Do not scale off drawing, check all dimensions on site before all work is commenced. All goods materials workmanship to conform with current building regs BSS and COPs