

SECTION A-A 1:50

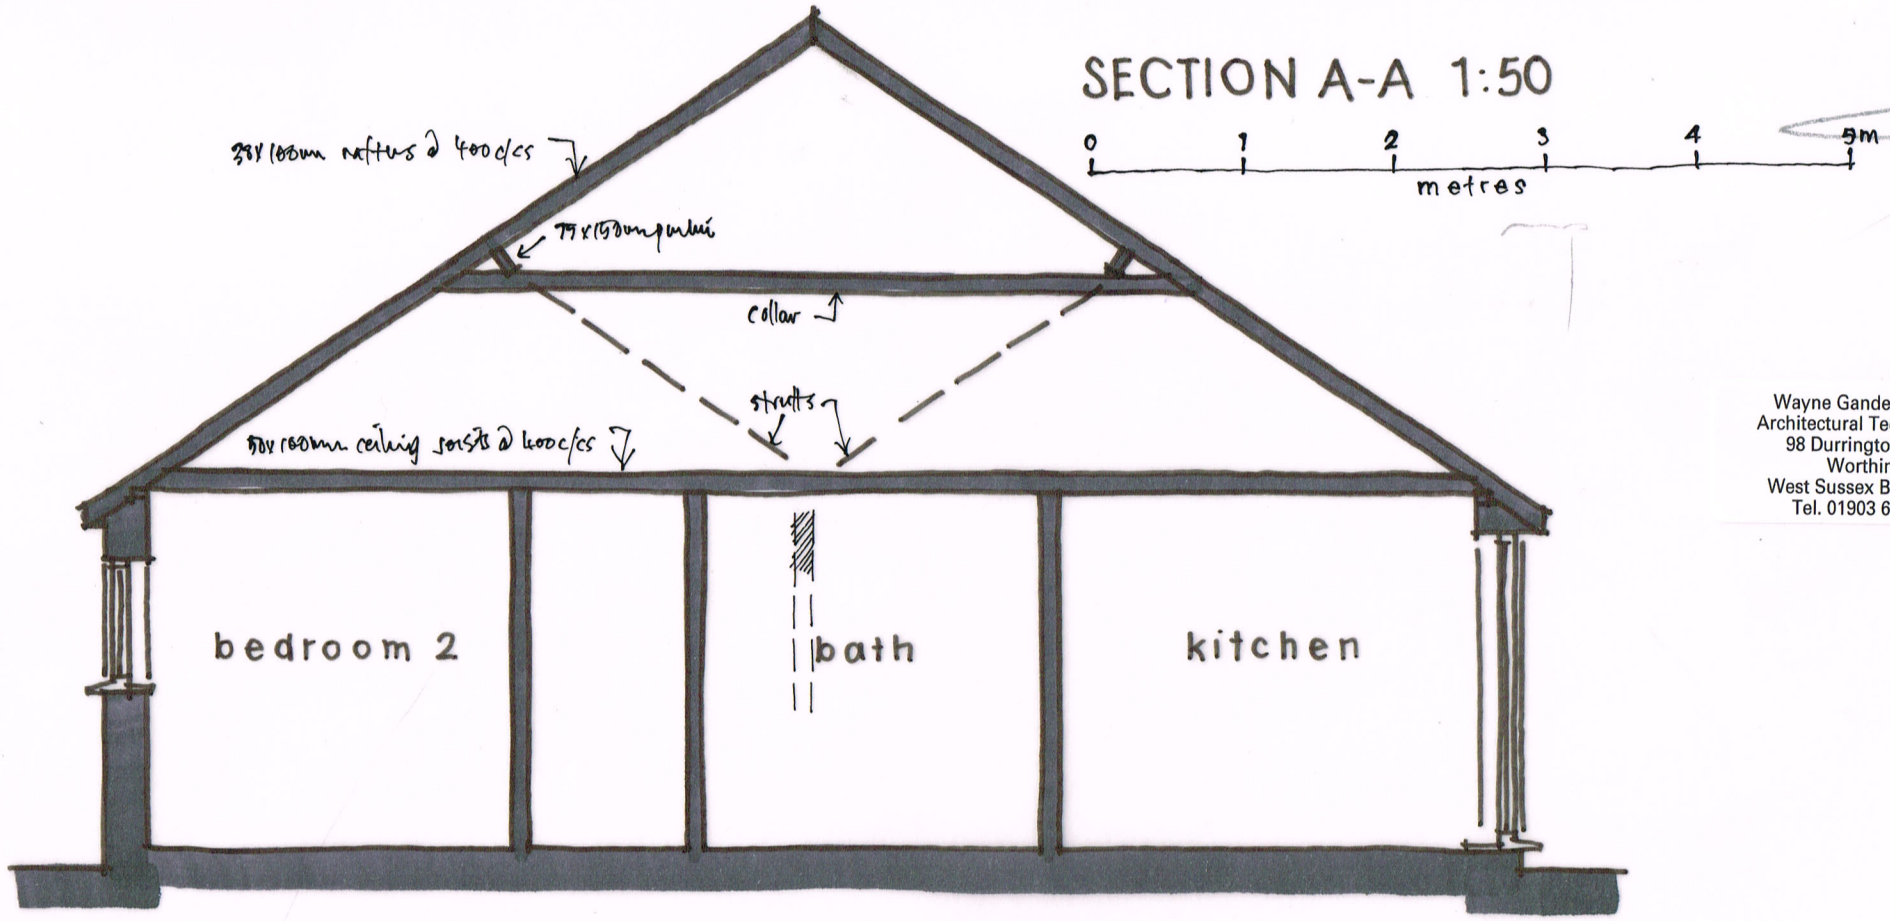


0 1 2 3 4 5m
metres


Wayne Gander MCIAT
Architectural Technologist
98 Durrington Lane
Worthing
West Sussex BN13 2RQ
Tel. 01903 694817

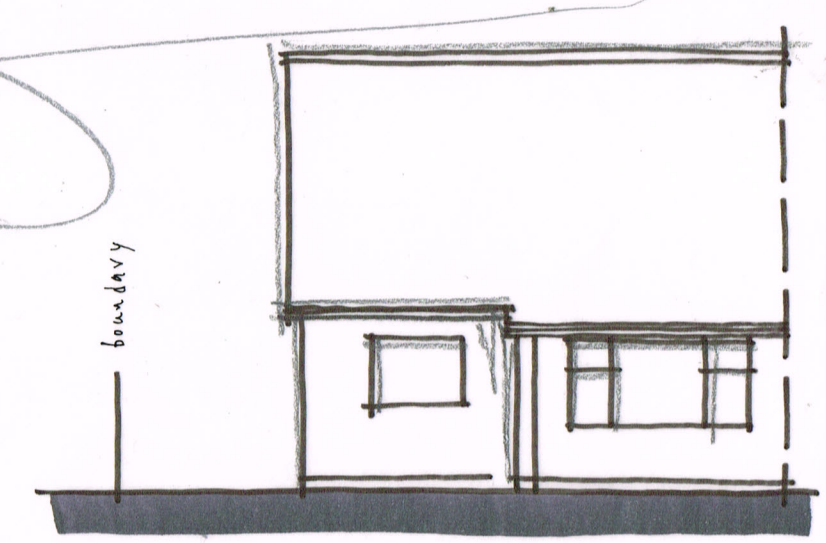


FRONT ELEVATION 1:100

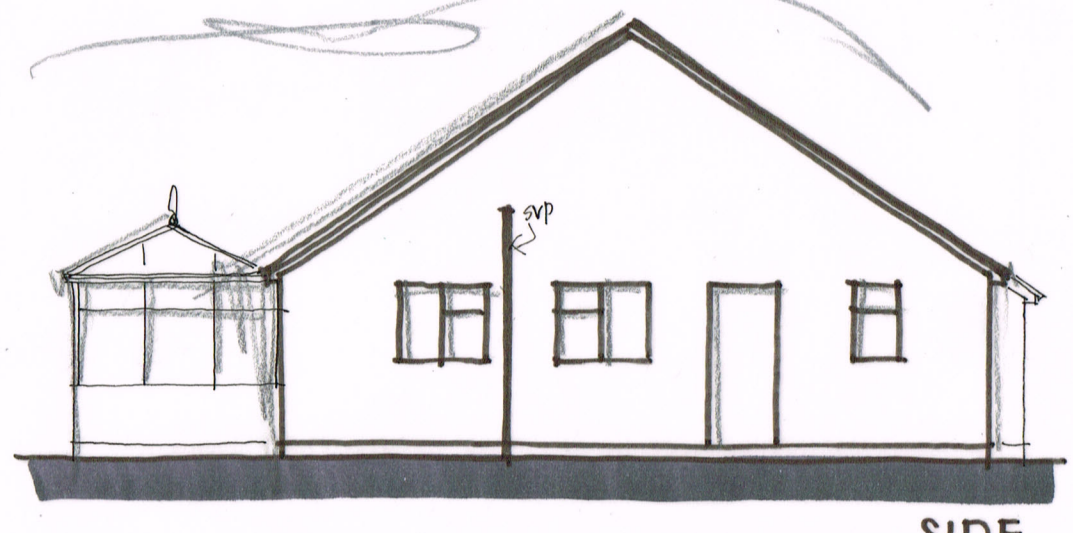

SIDE

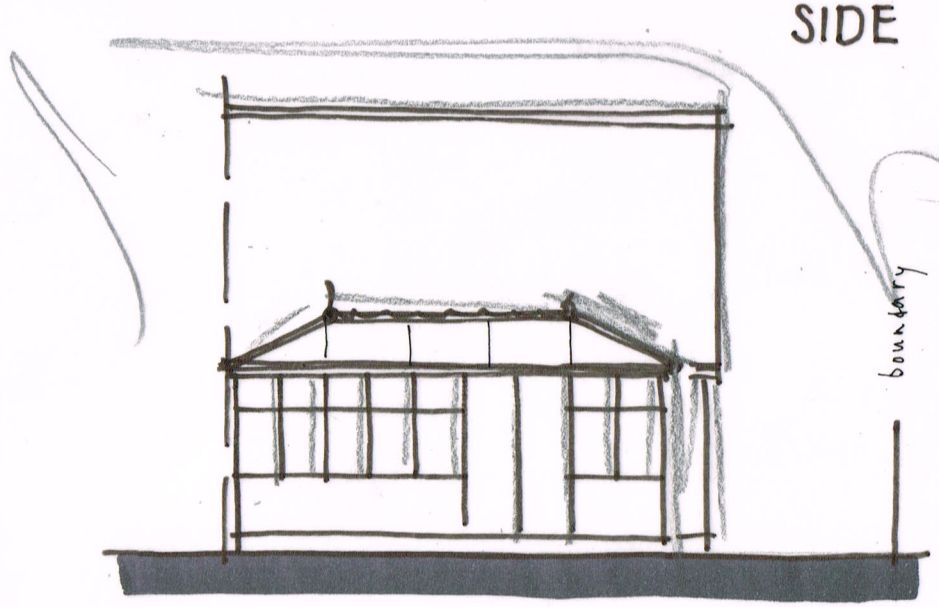

REAR

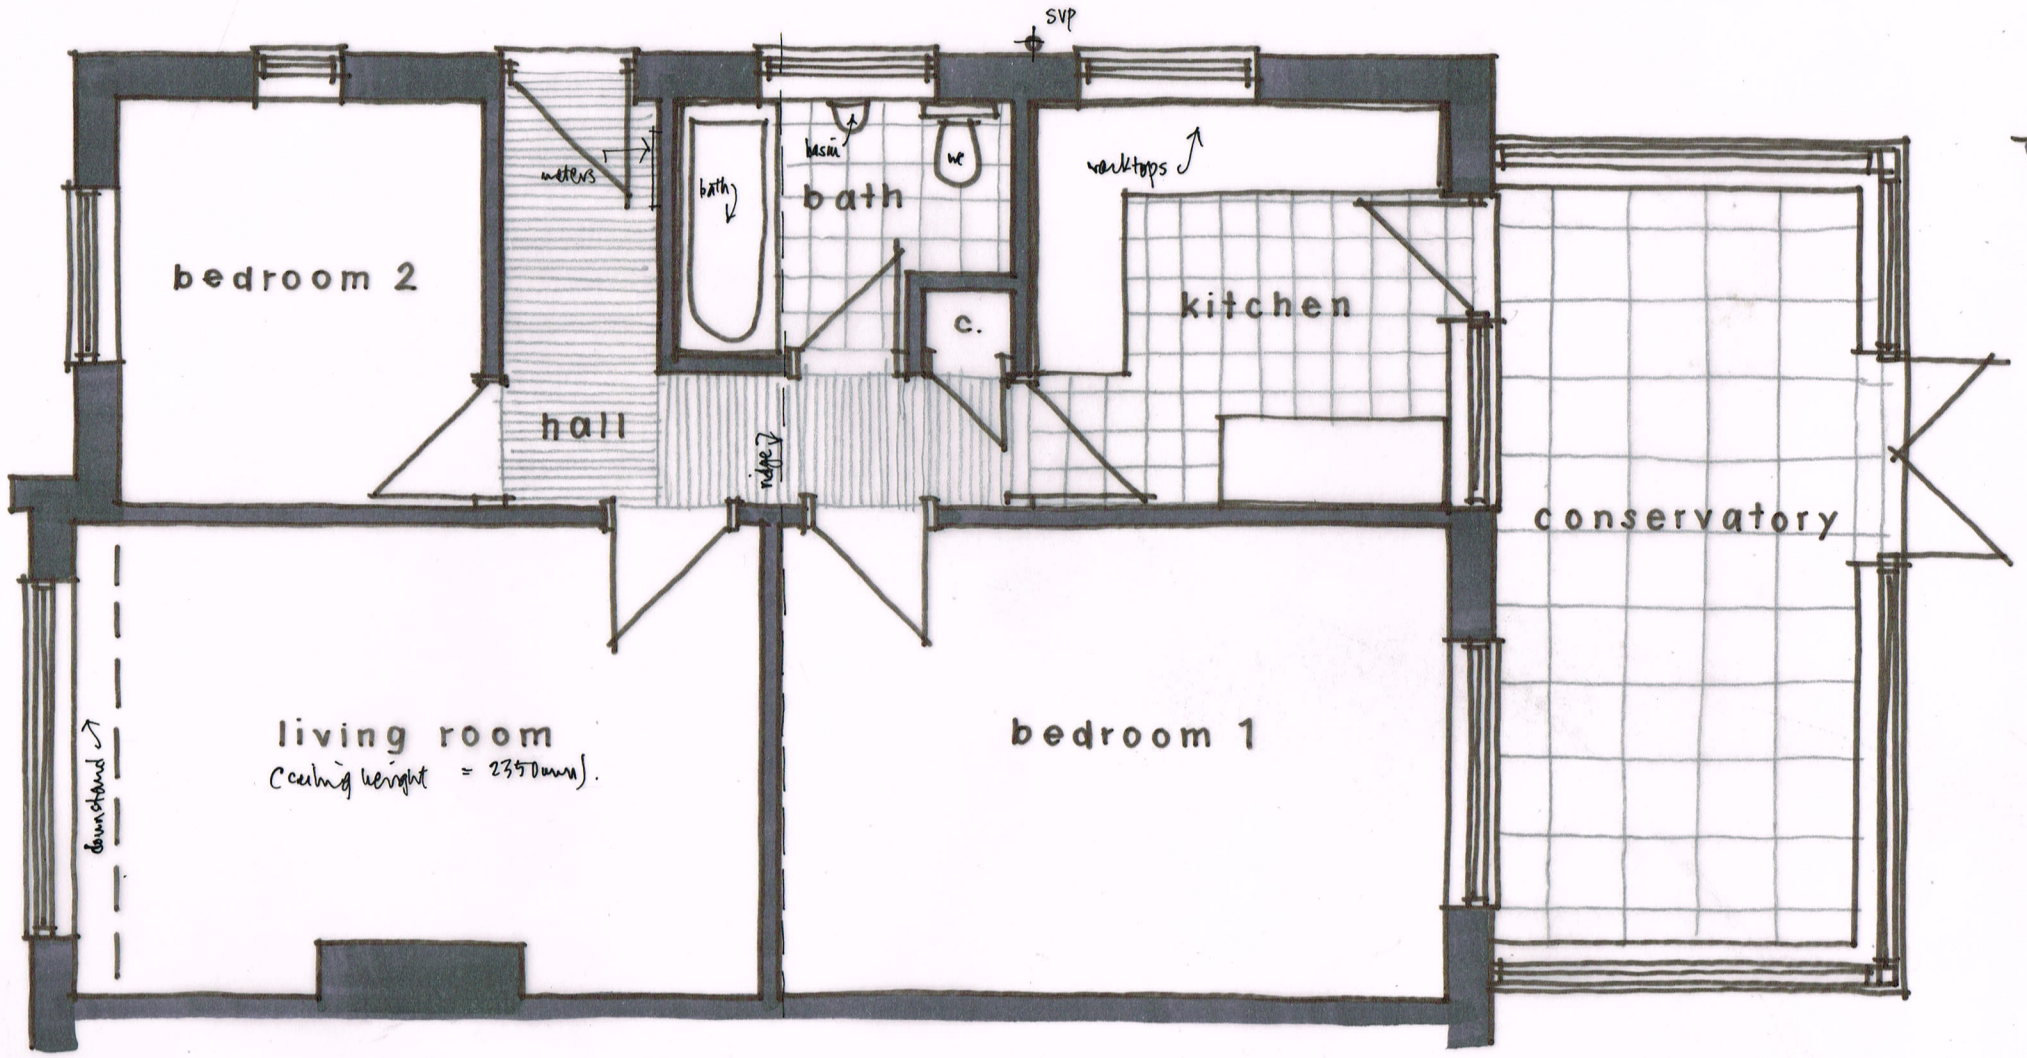

GROUND FLOOR PLAN 1:50 @ A3

8 CROSHAW CLOSE, LANCING
Existing details 01

June 2015