


PROPOSED ELEVATIONS 1:100@A3

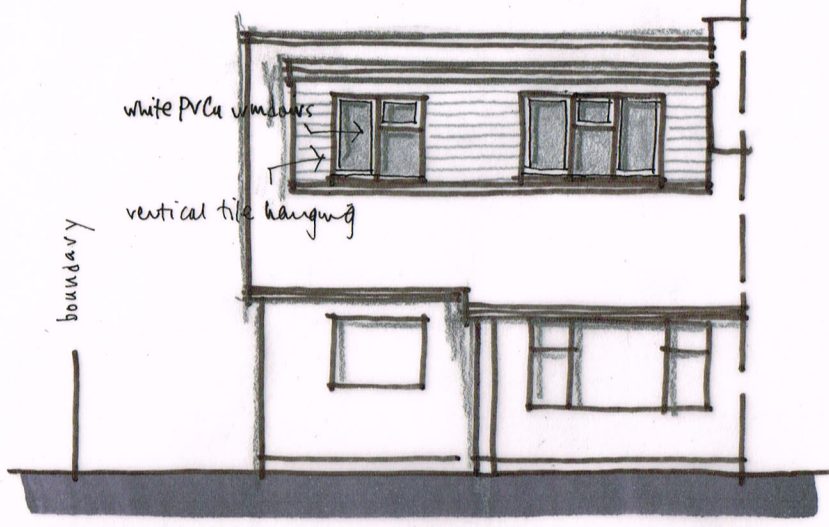

FRONT

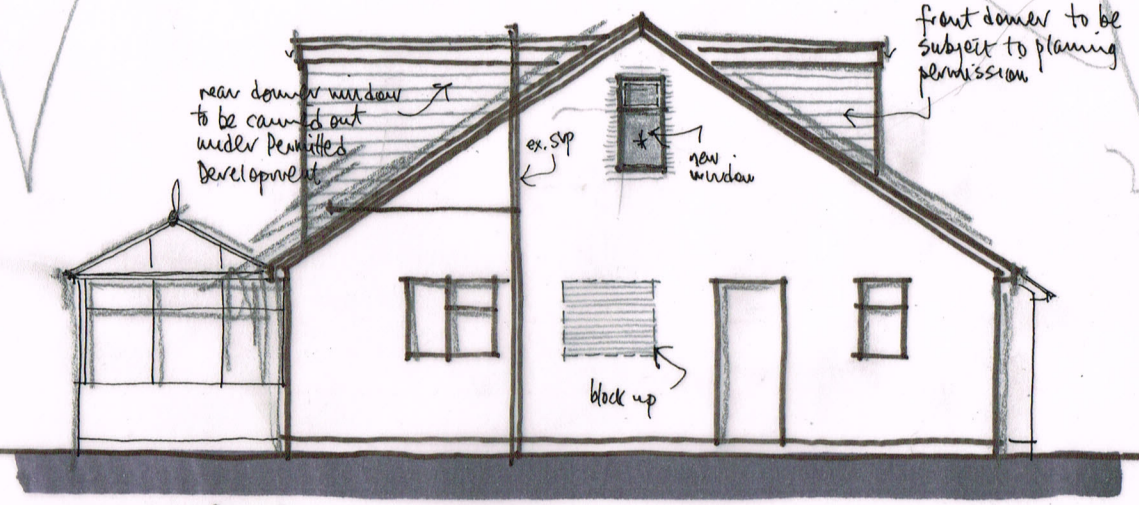


SIDE (W)

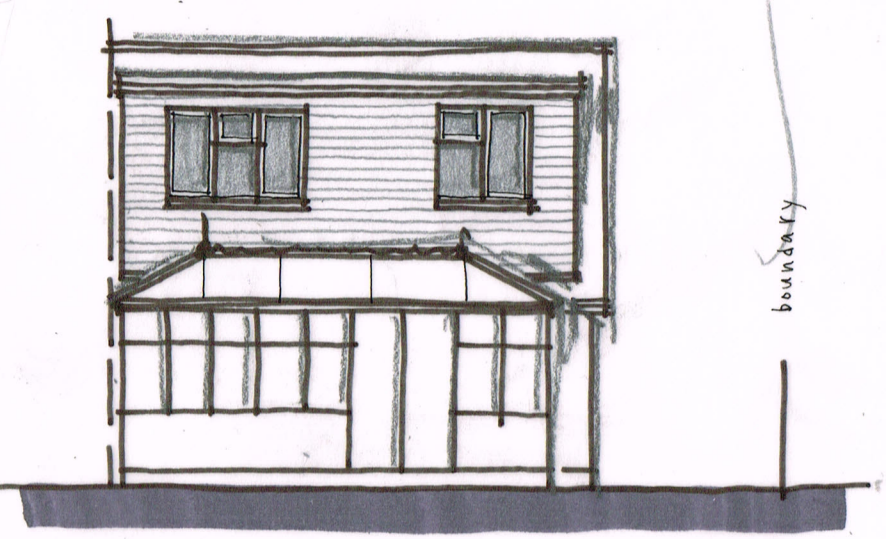

REAR


* 1st floor window to be obscure glazed + fixed shut up to 1.7m above FFL.

Wayne Gander MCIAT
Architectural Technologist
98 Durrington Lane
Worthing
West Sussex BN13 2RQ
Tel. 01903 694817

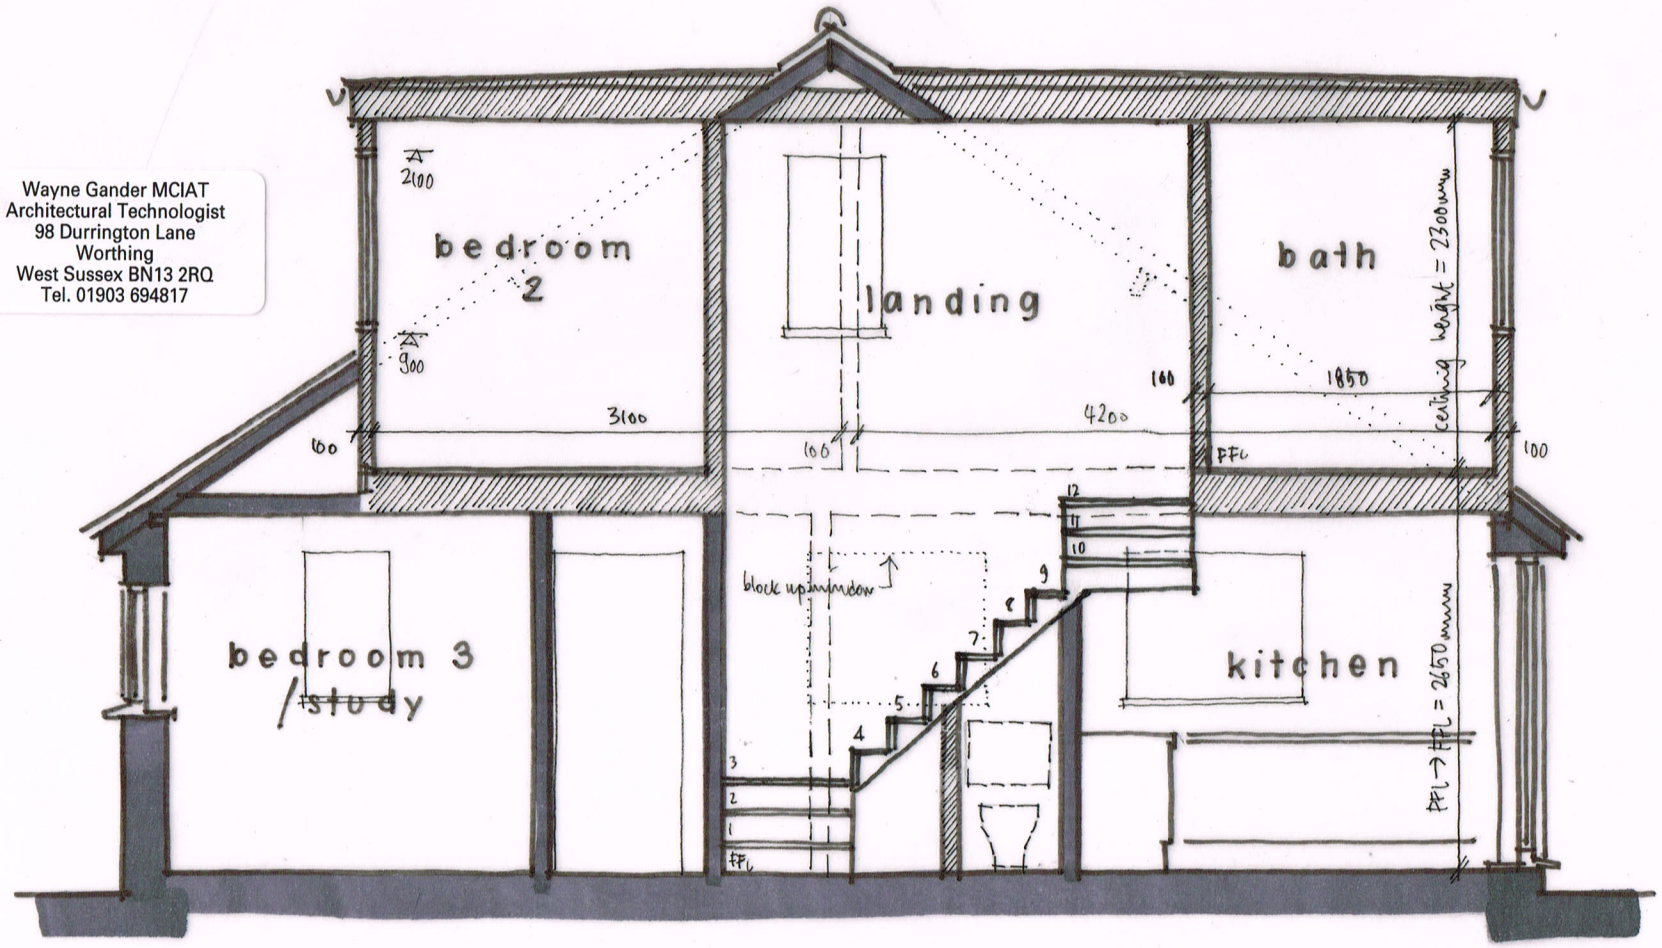

SECTION A-A 1:50

0 1 2 3 4 5m
metres

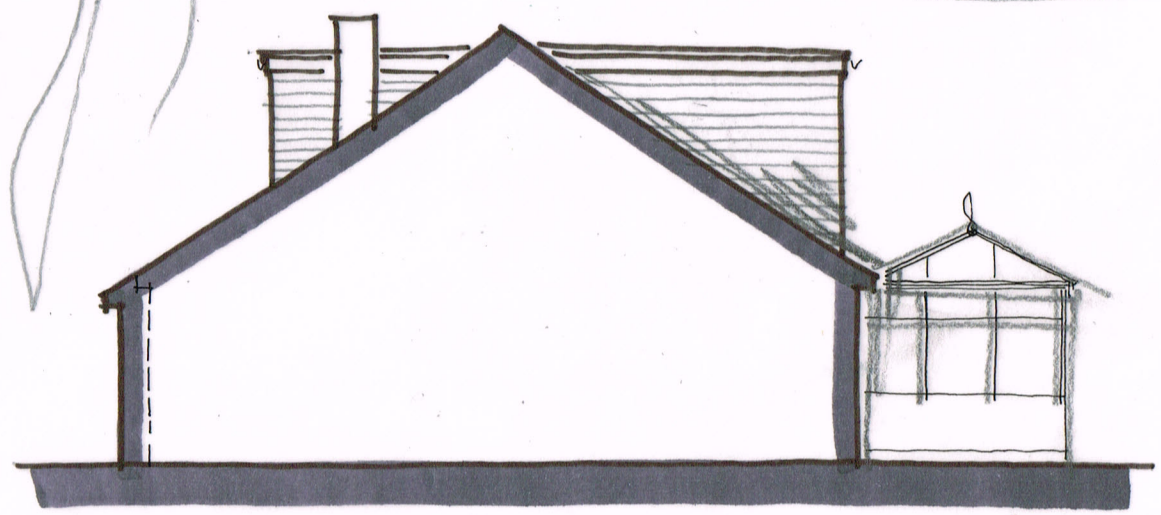

SIDE (E)

Notes.
1). all new works shown hatched ////////.
2). all dimensions are in millimetres and are approx.
3). front dormer to be carried out with planning permission, rear dormer to be carried out under Permitted Development.
4). rear dormer = 6x4x2.6/2 = 31m³ cubic volume increase.
5). all materials to be of similar appearance to the existing property.

Revisions A - staircase updated 13/7/15

8 CROSHAW CLOSE, LANCING

Proposals 03 A

June 2015