ADUR & WORTHING
WDM/0757/13
VALID 24 JUN 2013



PROPOSED STREET ELEVATION 1:100

1 2 3 4 5 10 metres



REAR (NORTH) ELEVATION

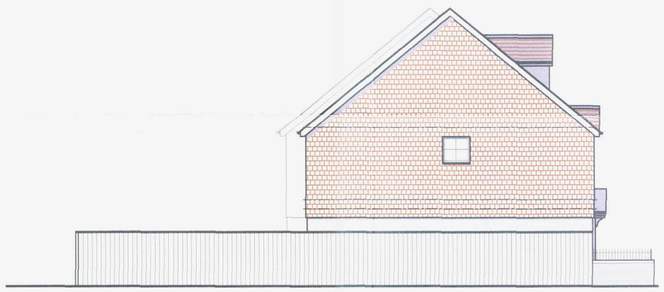

SIDE (EAST) ELEVATION

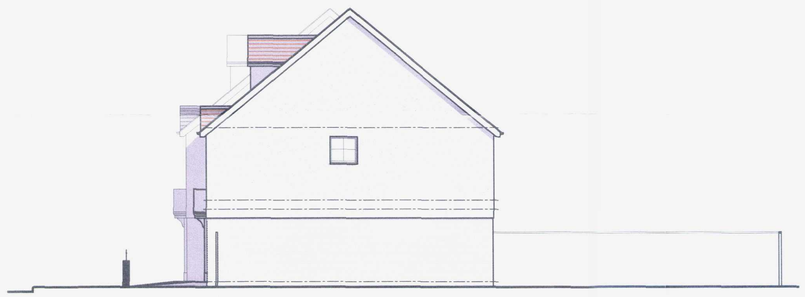

SIDE (WEST) ELEVATION

Notes

Do not scale

Except for Planning purposes.

The contractor is required to check all dimensions on site before work commences.

All goods, materials and workmanship to comply with current Building Regulations BSS and COP's and such other requirements as the local/statutory authorities' enforcement officer may consider necessary.

This drawing is copyright of Crowther Overton-Hart

MATERIALS SPECIFICATION:

Roof:
Dark brown plain clay tiles
Walls:
Dark brown plain clay tiles
White painted render
Red-brown facing bricks
Windows and Doors:
Double glazed white upvc
Rainwater Goods:
White upvc rainwater goods
Boundary Treatments:
Facing brick walls with railings
1800mm timber panel fencing

Revision	Initial
A 21.06.13 DORMERS & ROOFLIGHTS ADDED	GW

Project: Woods of Sussex
136 Upper Shoreham Road
Shoreham-by-Sea

Drawing: Proposed Street Elevation, Rear and Side Elevations

Client: Carringwood Ltd

Scale: 1:100 @ A1

Date: Nov 2012

Drawn By: GW Checked By:

Preliminary	☐	Tender	☐
Planning	☐	Construction	☐
Building Regulations	☐	As Built	☐

Drawing No. 042-11-45 Revision A

crowther overton-hart
Tel: 01903 816290 Fax: 01903 814163
E-mail: reception@conservyors.co.uk
RICS