Demolition of the existing bungalow and construction of a residential dwelling house
12 The Meadway, Shoreham by Sea, BN43 5RP

February 2022
Drawing no:JB 451/ planning 05A

Revision A: External rear staircase and balcony omitted, reduction in height by 500mm
omission of 2nd floor study and internal alterations

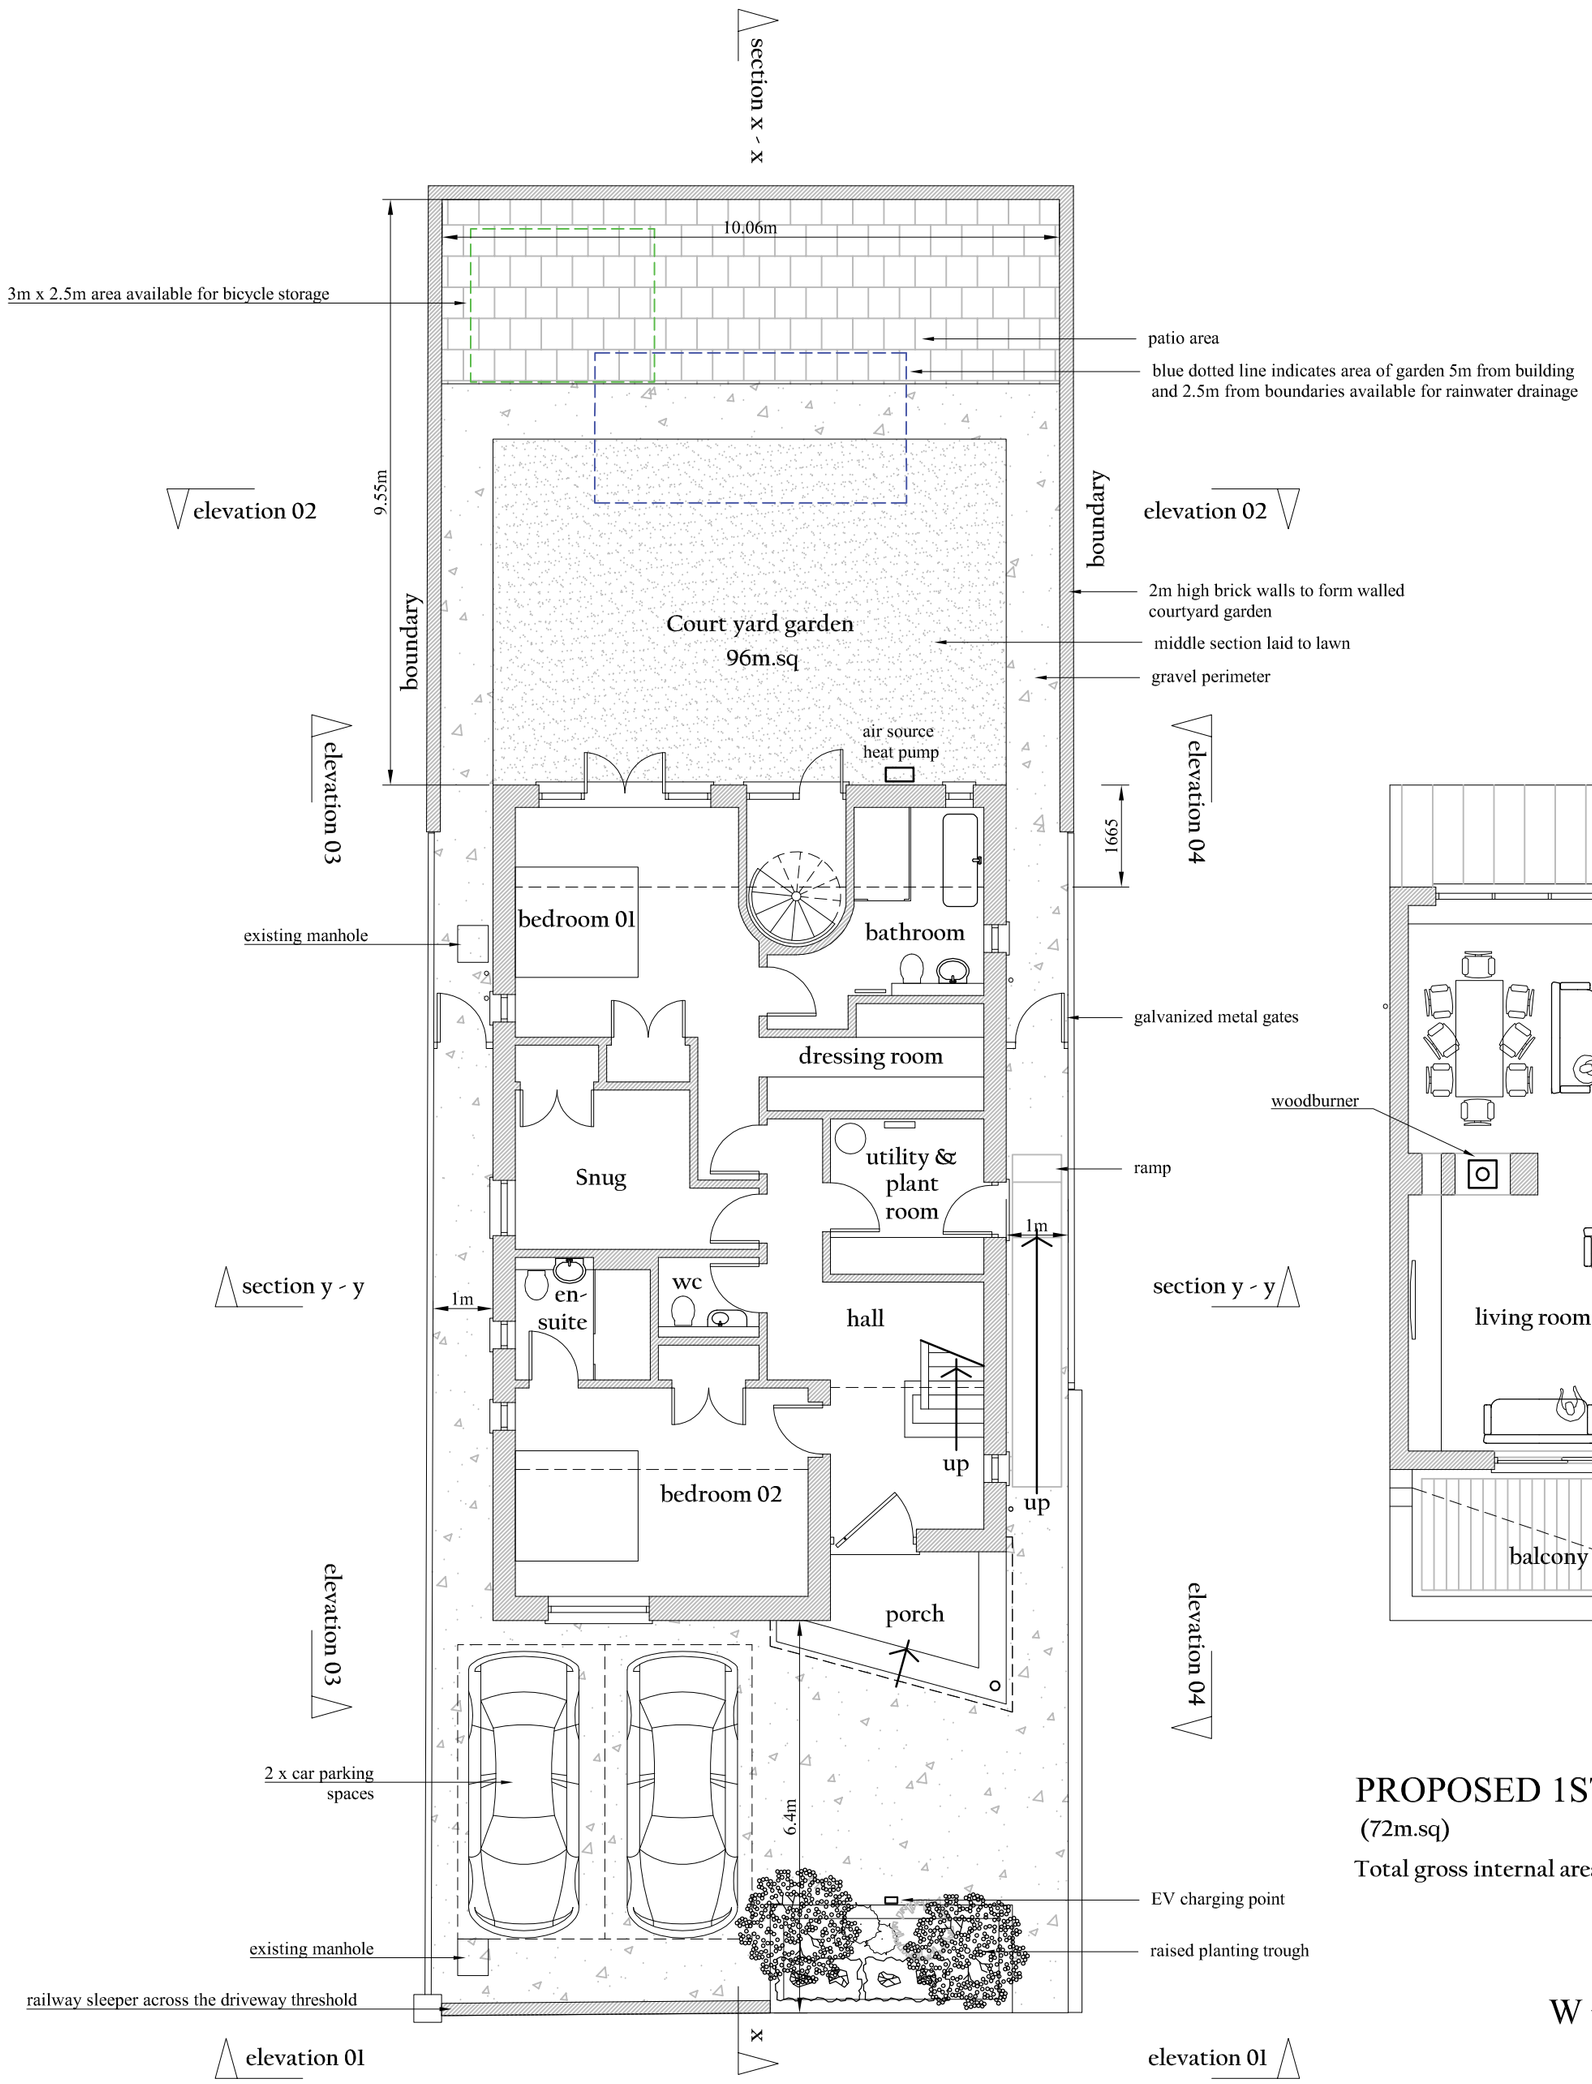

PROPOSED GROUND FLOOR PLAN 1:100
(95m.sq)

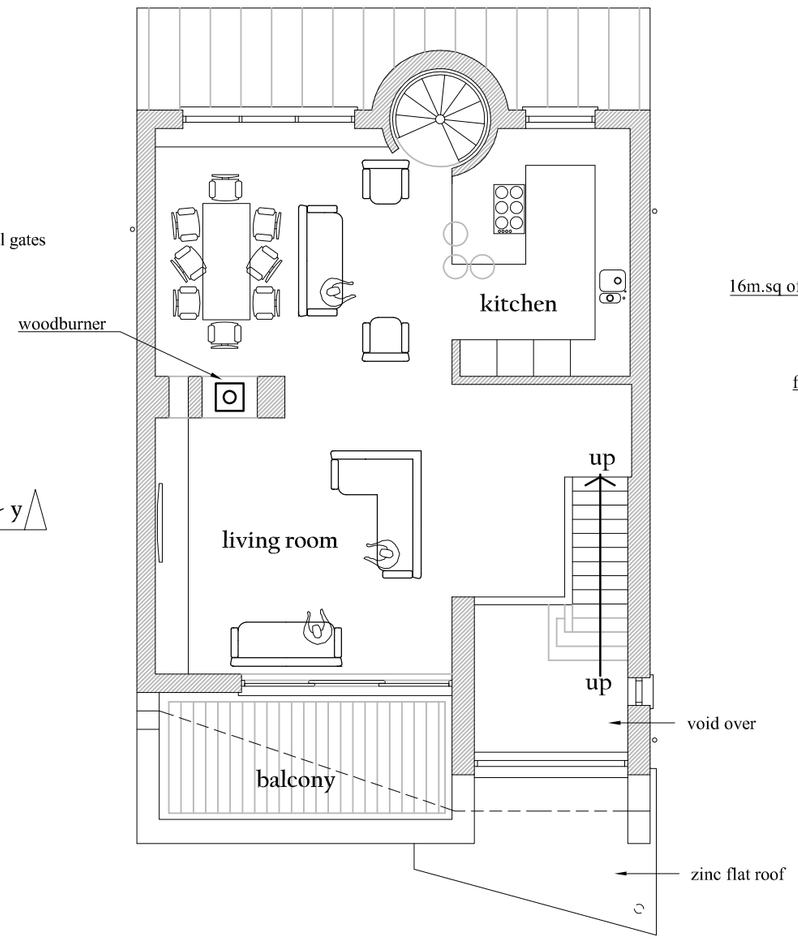

PROPOSED 1ST FLOOR PLAN 1:100
(72m.sq)

Total gross internal area = 167m.sq

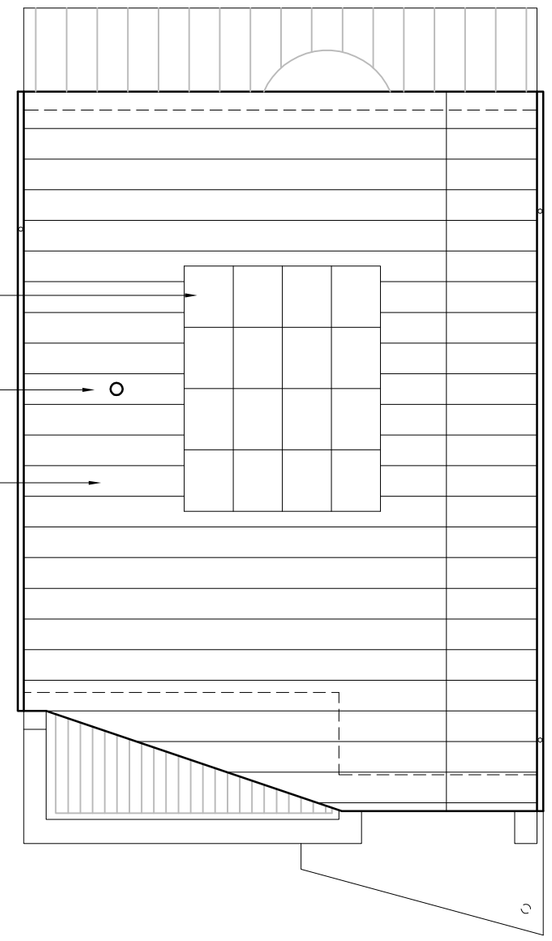

PROPOSED ROOF PLAN 1:100

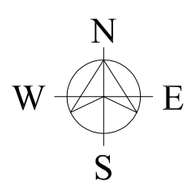

0 2 4 6 8 10

SCALE BAR 1:100

JAMES BRECKELL : ARCHITECT : ARB : RIBA

89 Old Fort Road, Shoreham by Sea, BN43 5HA, Tel 07733 268 297, Email: james@breckell.co.uk