
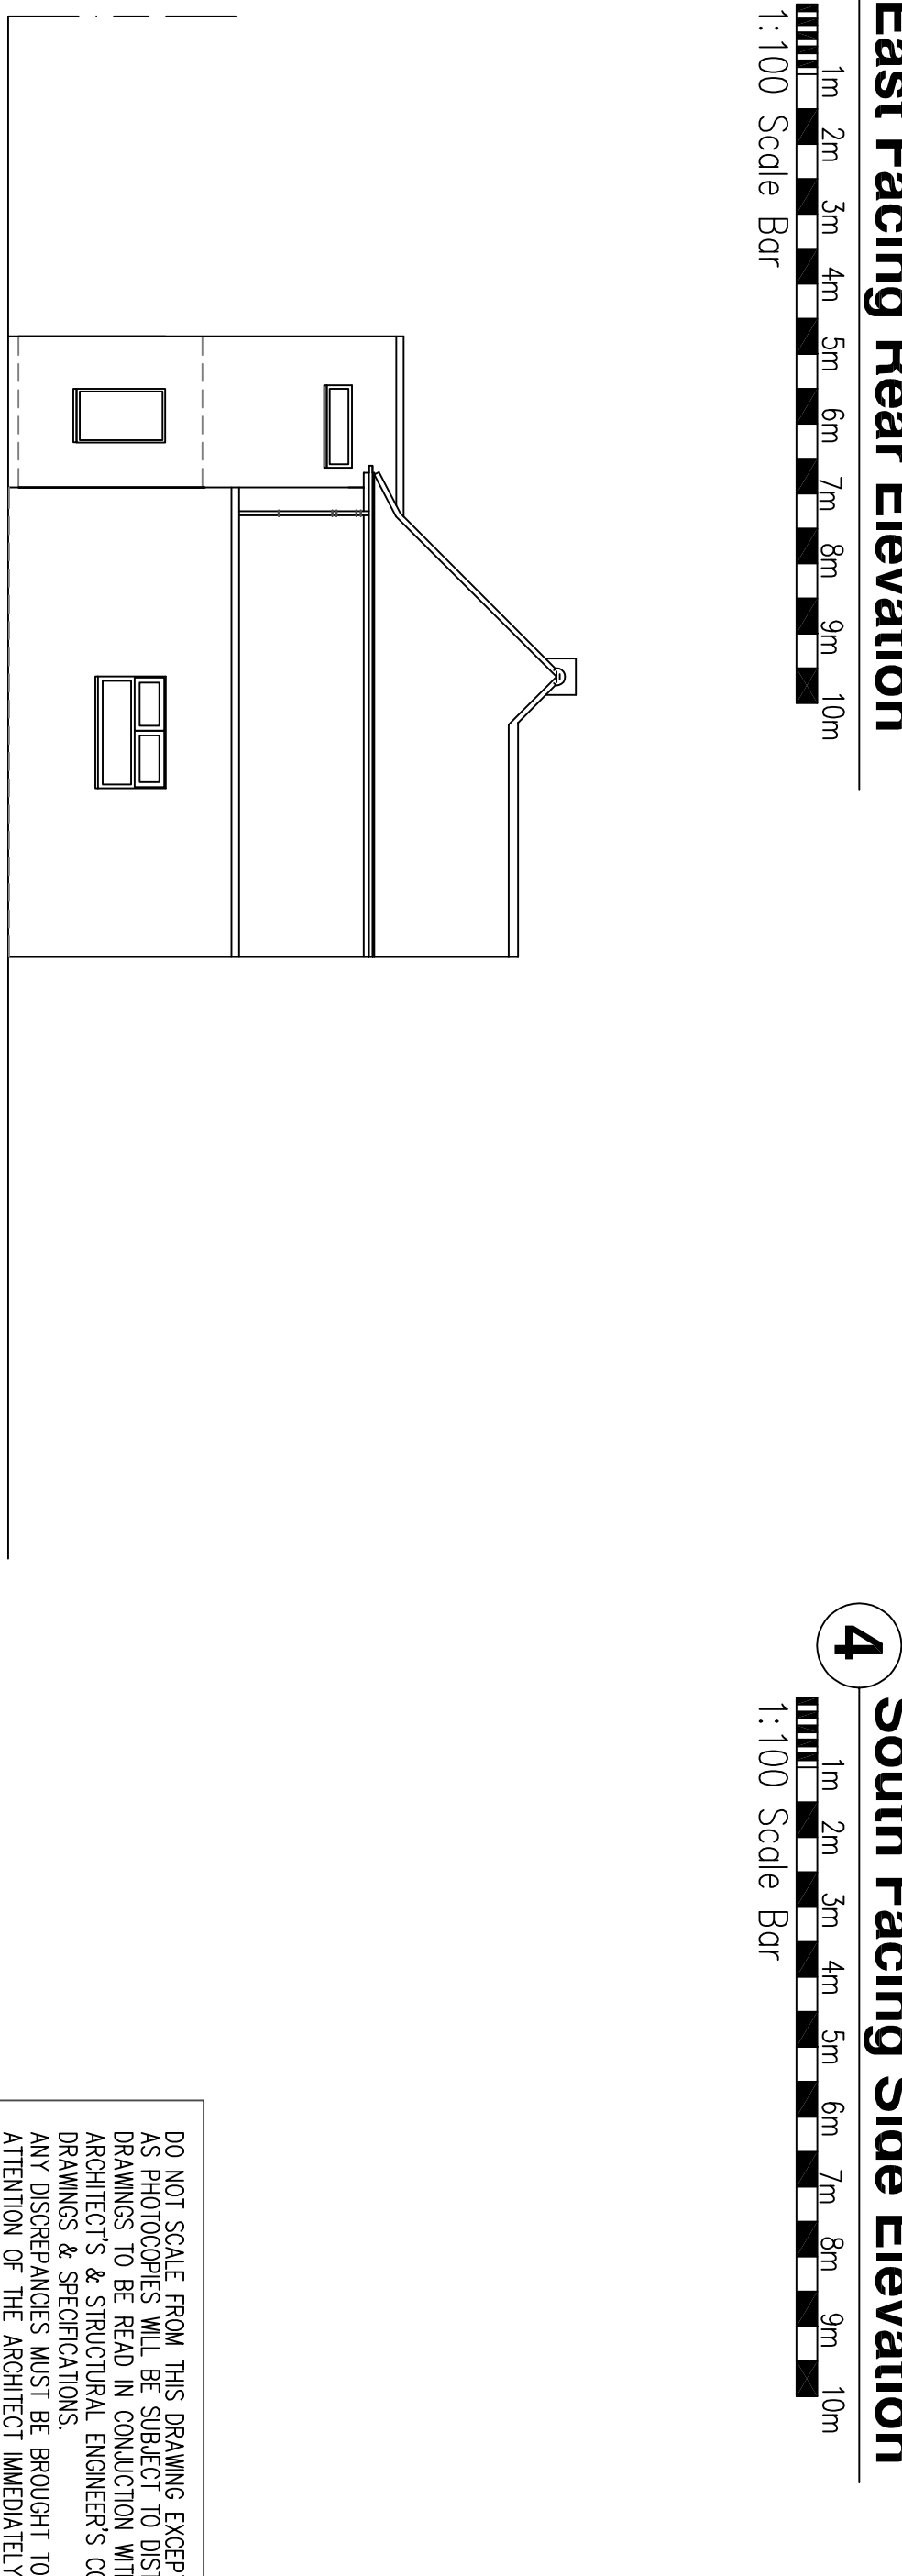
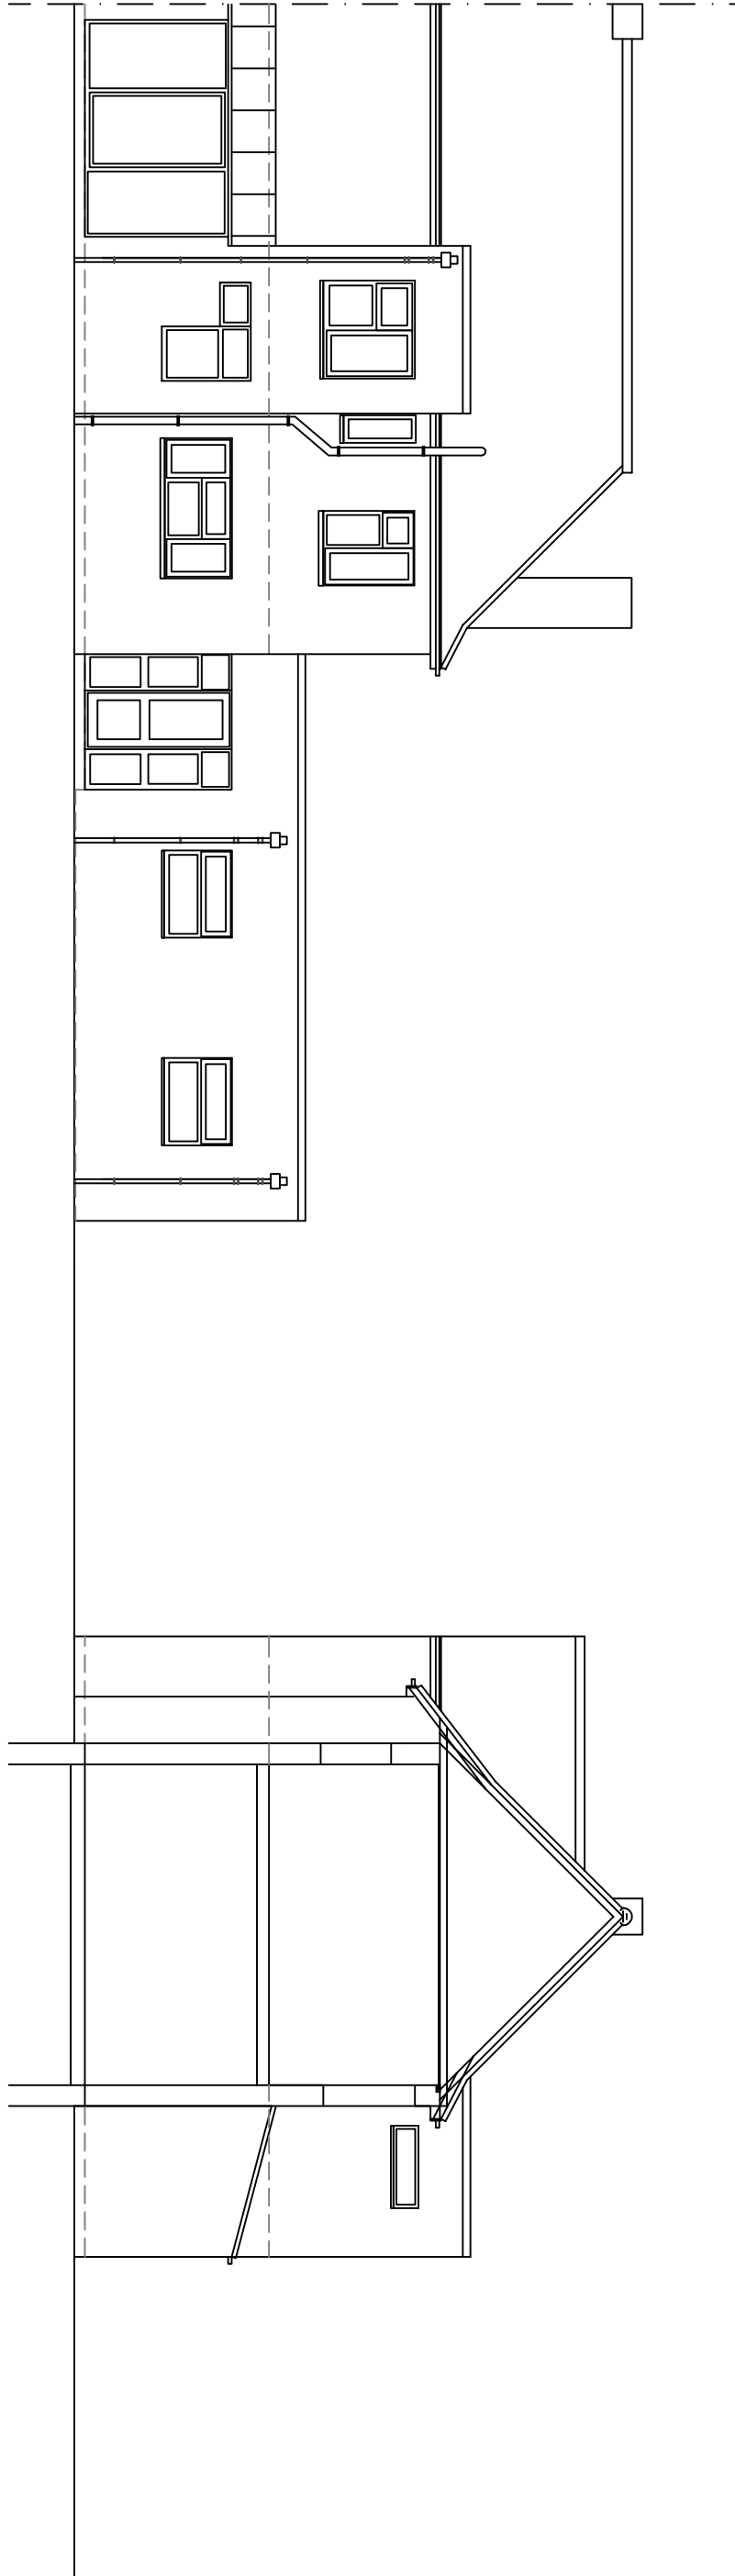


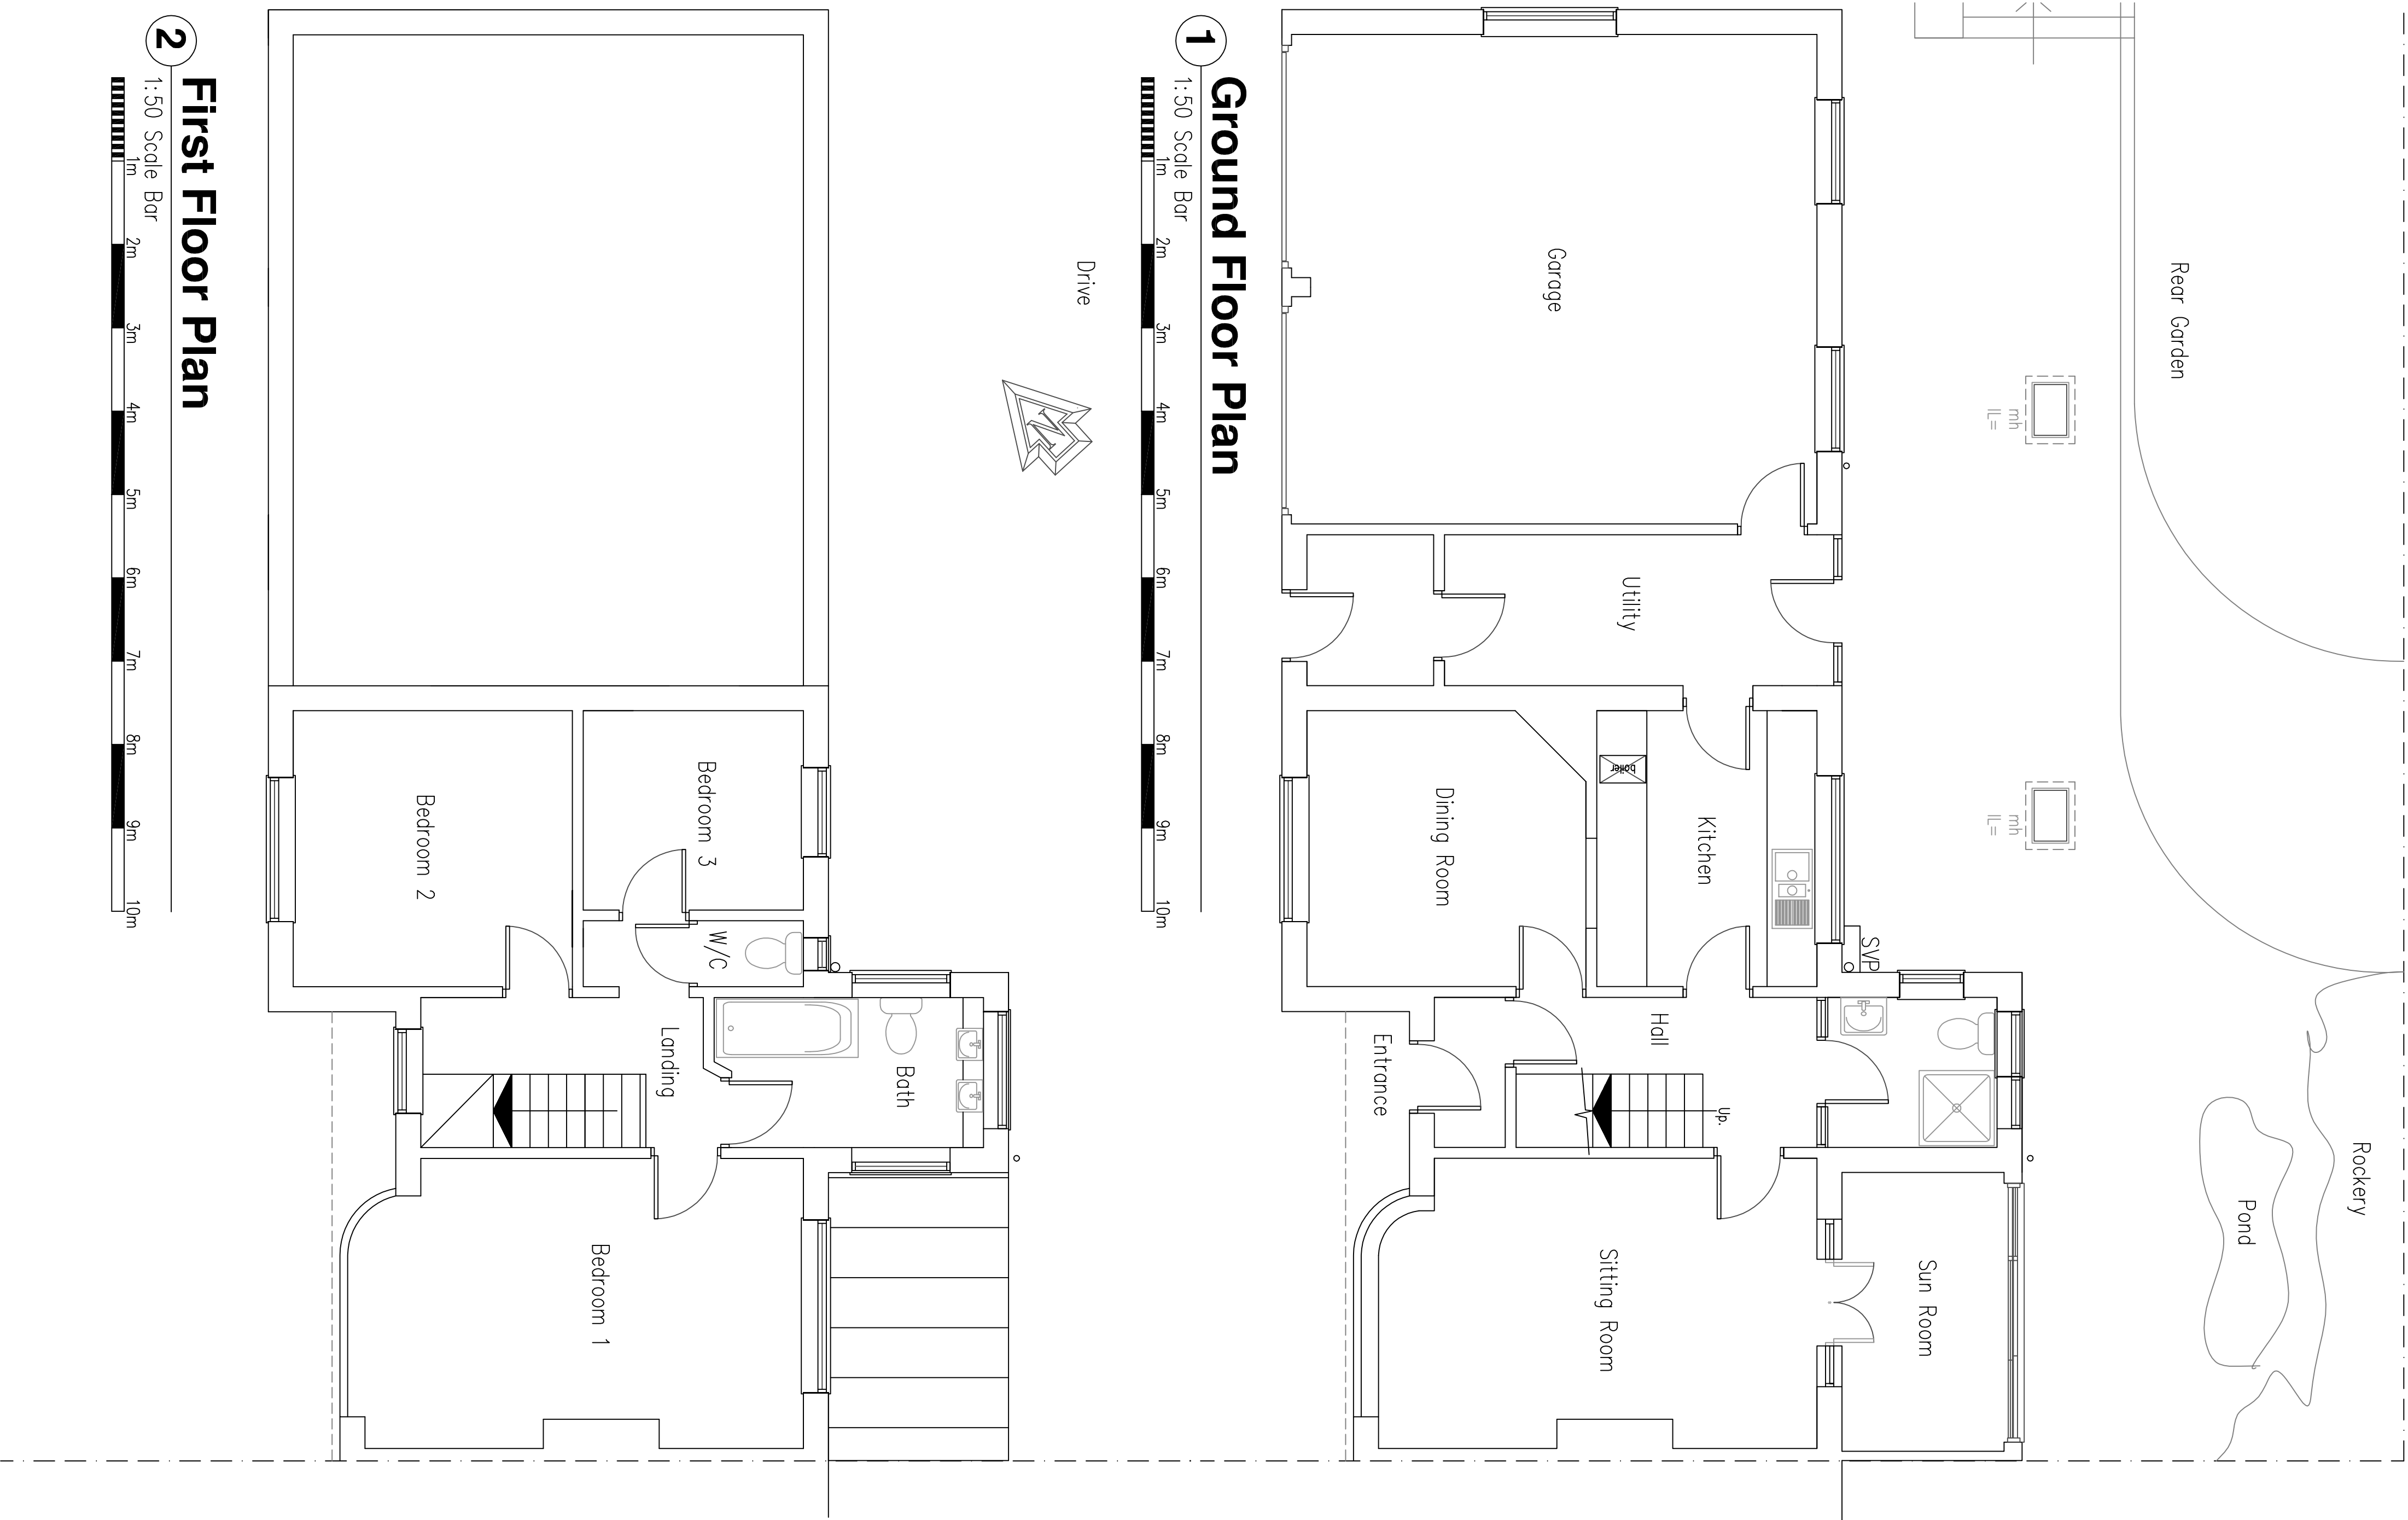

DO NOT SCALE FROM THIS DRAWING EXCEPT FOR PLANNING AS PHOTOGRAPHS WILL BE SUBJECT TO DISTORTION DRAWINGS TO BE READ IN CONJUNCTION WITH ALL OTHER DRAWINGS & SPECIFICATIONS ENGINEER'S CONTRACT ANY DISCREPANCIES MUST BE BROUGHT TO THE ATTENTION OF THE ARCHITECT IMMEDIATELY. THE CONTRACTOR MUST VERIFY ALL DIMENSIONS BY SITE MEASUREMENT BEFORE ORDERING MATERIALS OR MANUFACTURING COMPONENTS. SUBSTITUTE MATERIALS ARE REQUESTED TO THOSE NOTED ON DRAWINGS ARE REQUESTED TO BE OF EQUAL OR HIGHER PERFORMANCE AND NOT IN CONFLICT WITH OTHER ELEMENTS. FOUNDATIONS/FLOOR CONSTRUCTION DESIGNED BY STRUCTURAL ENGINEER TO SUIT LOCAL SOIL CONDITIONS PROXIMITY TO TREES ETC ALL TO BE APPROVED BY BUILDING CONTROL.

Project:

Proposed Extensions and Internal Alterations At: 6 Oxen Avenue Shoreham By Sea West Sussex BN43 5AF

Drawing title:

Plans & Elevations As Existing

Client: Doug & Rosemarie Stonden

© Copyright of:

Architectural & Planning Services 7 Ermingham Rd Shoreham By Sea West Sussex BN43 5NO 01273 441009 07856899101 email: benw@bjwarchitectural.co.uk website: bjwarchitectural.co.uk

BJW

Architectural & Planning Services 7 Ermingham Rd Shoreham By Sea West Sussex BN43 5NO 01273 441009 07856899101 email: benw@bjwarchitectural.co.uk website: bjwarchitectural.co.uk

Scale: 1:50 1:100

Paper size A1

Date: 25.9.2025

Drawn: BJW

Dwg. No. 01

Rev'n

Notes: All dimensions to be checked on site.