ANDREW BORLEY Architect
44 New Road
Shoreham-by-Sea
BN43 6RA
tel: 01273 384228
mob: 07876 032 413

client	project	drawing	rev
Mr & Mrs M Newell	37 Gordon Road Shoreham-by-Sea BN43 6WF	Exig.Ground Floor Plan	

drg no	date	drawn	scale
A815/10	Sept.2015	ddb	1:100@A3

rev.	date.	amendment.	chkd.

rev.	date.	amendment.	chkd.

37 Gordon Road, Shoreham-by-Sea BN43 6WF

Existing Ground Floor Plan

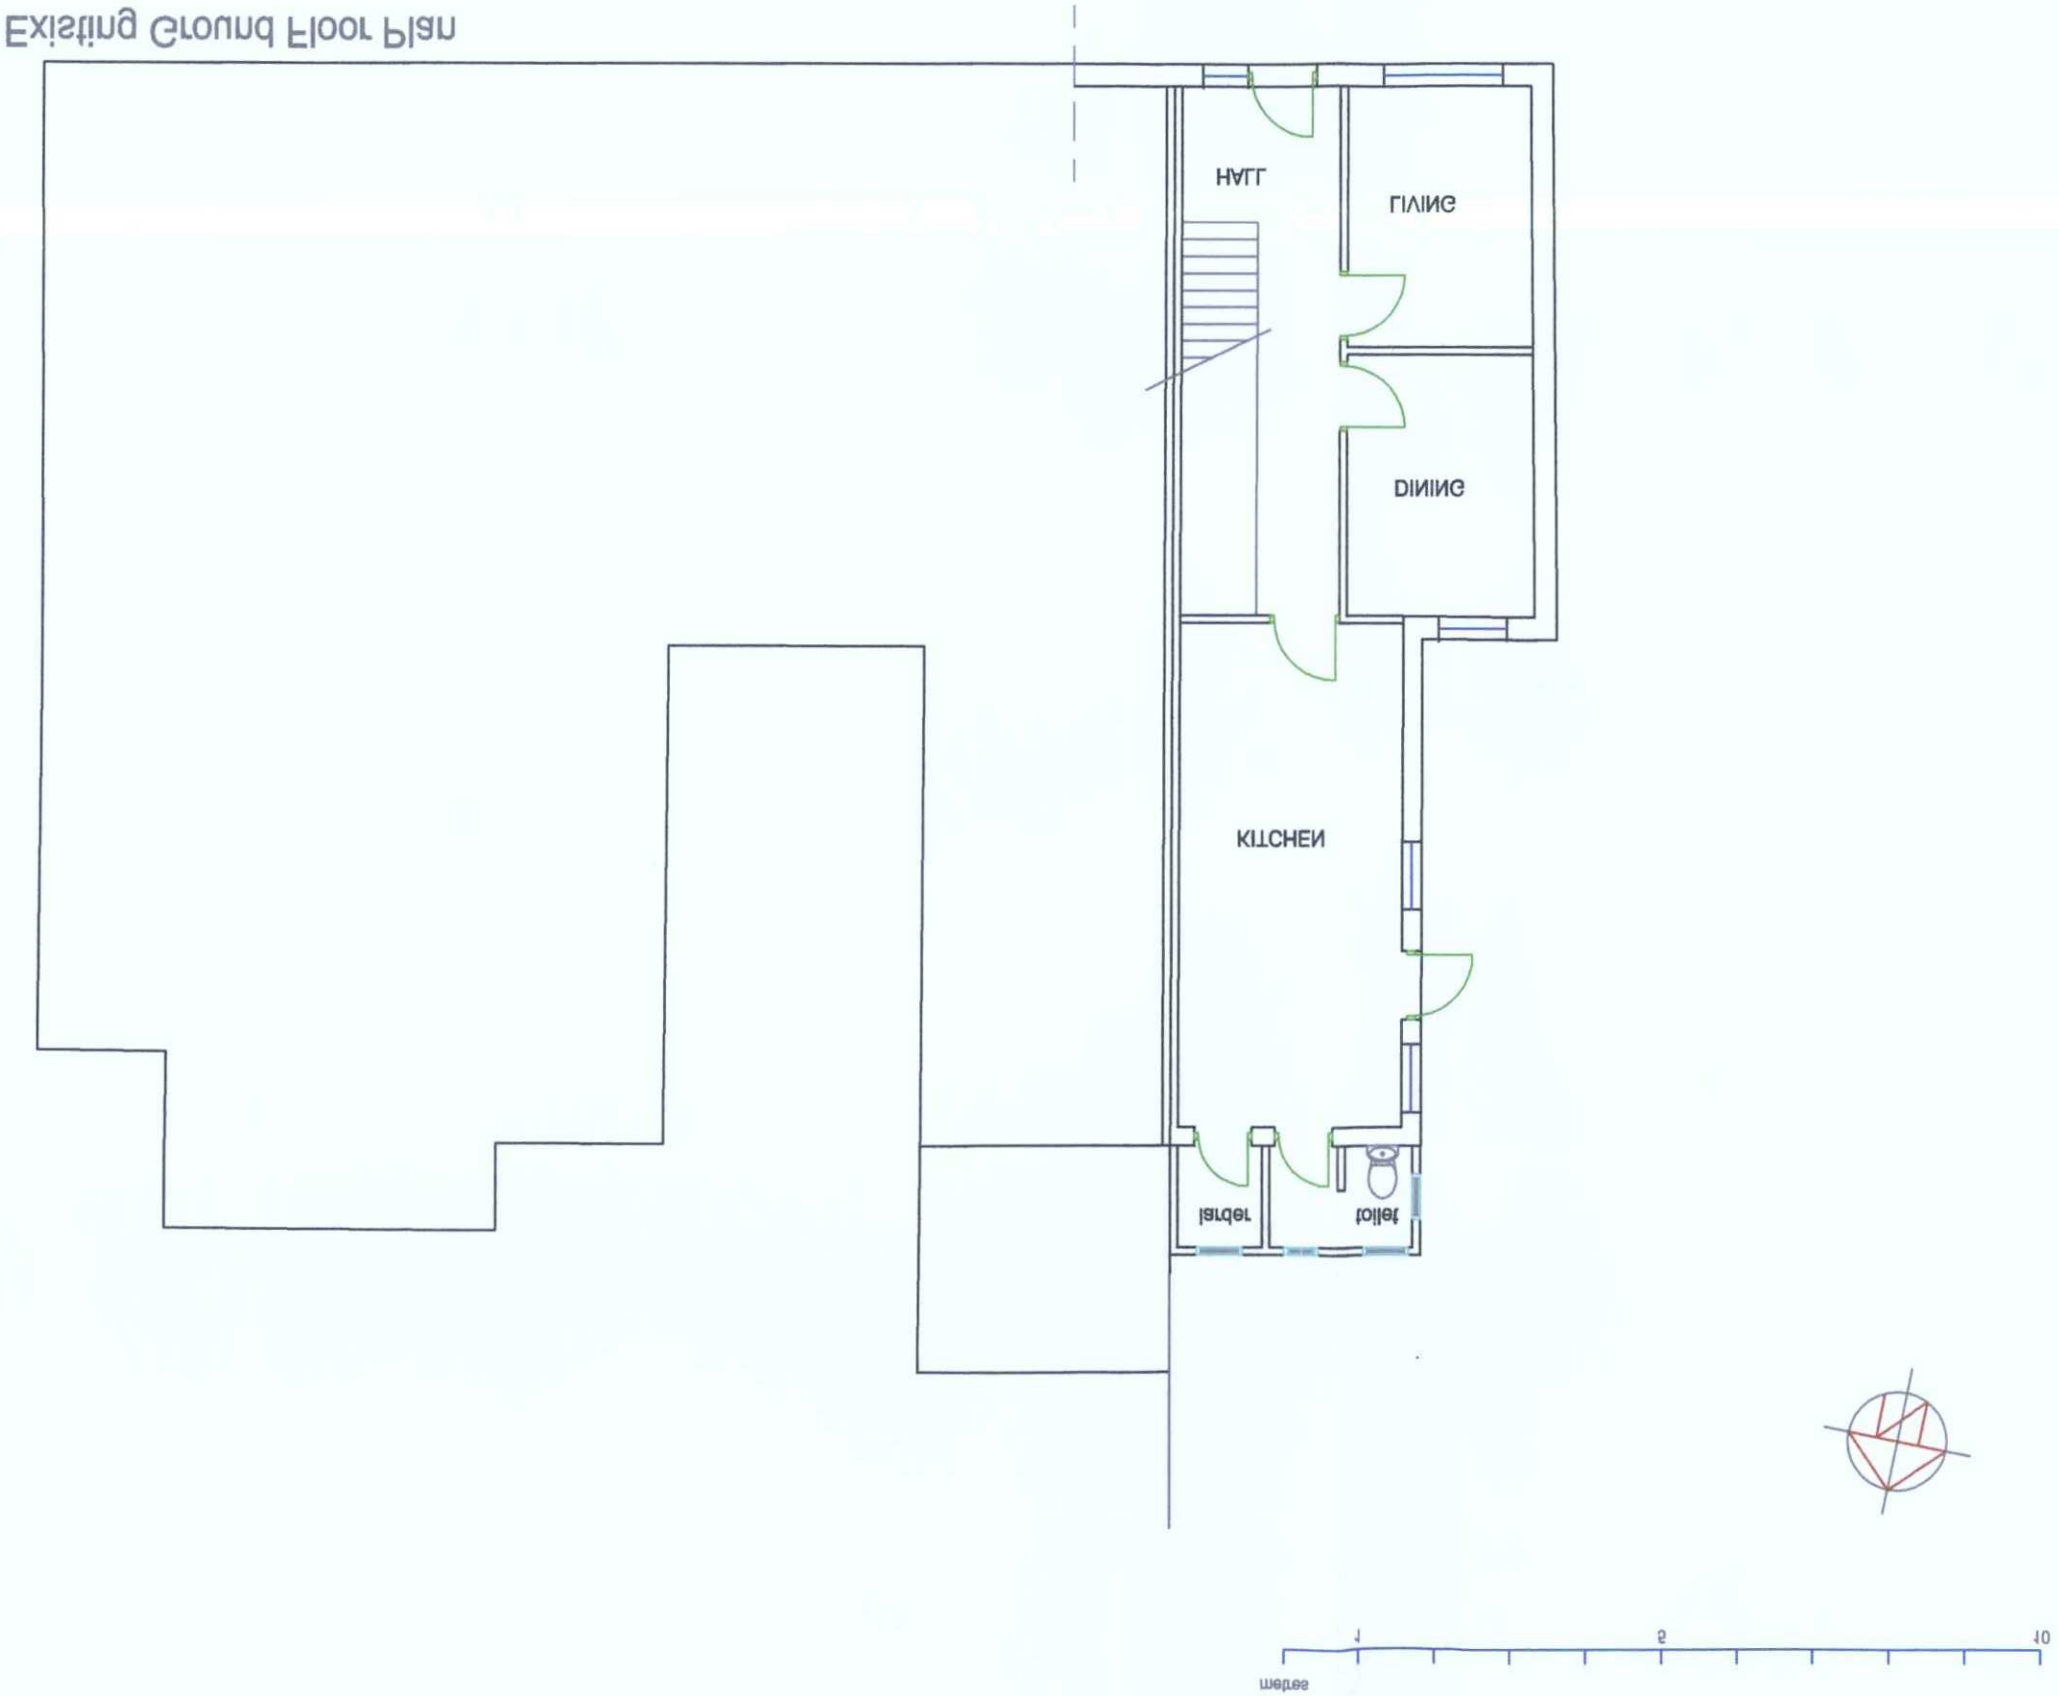

ALL RIGHTS DESCRIBED IN CHAPTER IV OF THE COPYRIGHT, DESIGNS AND PATENTS ACT 1988 HAVE GENERALLY BEEN ASSERTED.
IT IS THE CONTRACTORS RESPONSIBILITY TO ENSURE COMPLIANCE WITH THE BUILDING REGULATIONS.
NO PART OF THIS DRAWING IS TO BE COPIED OR REPRODUCED WITHOUT THE PRIOR CONSENT OF THE ARCHITECT.
THE CONTRACTOR SHOULD CHECK ALL DIMENSIONS ON SITE. NO DIMENSIONS TO BE SCALED FROM THIS DRAWING.
©

DATE	- 1 OCT 2015
PLAN	AWDM 1+32/12
PLANNING SERVICES ADUR & WORTHING	