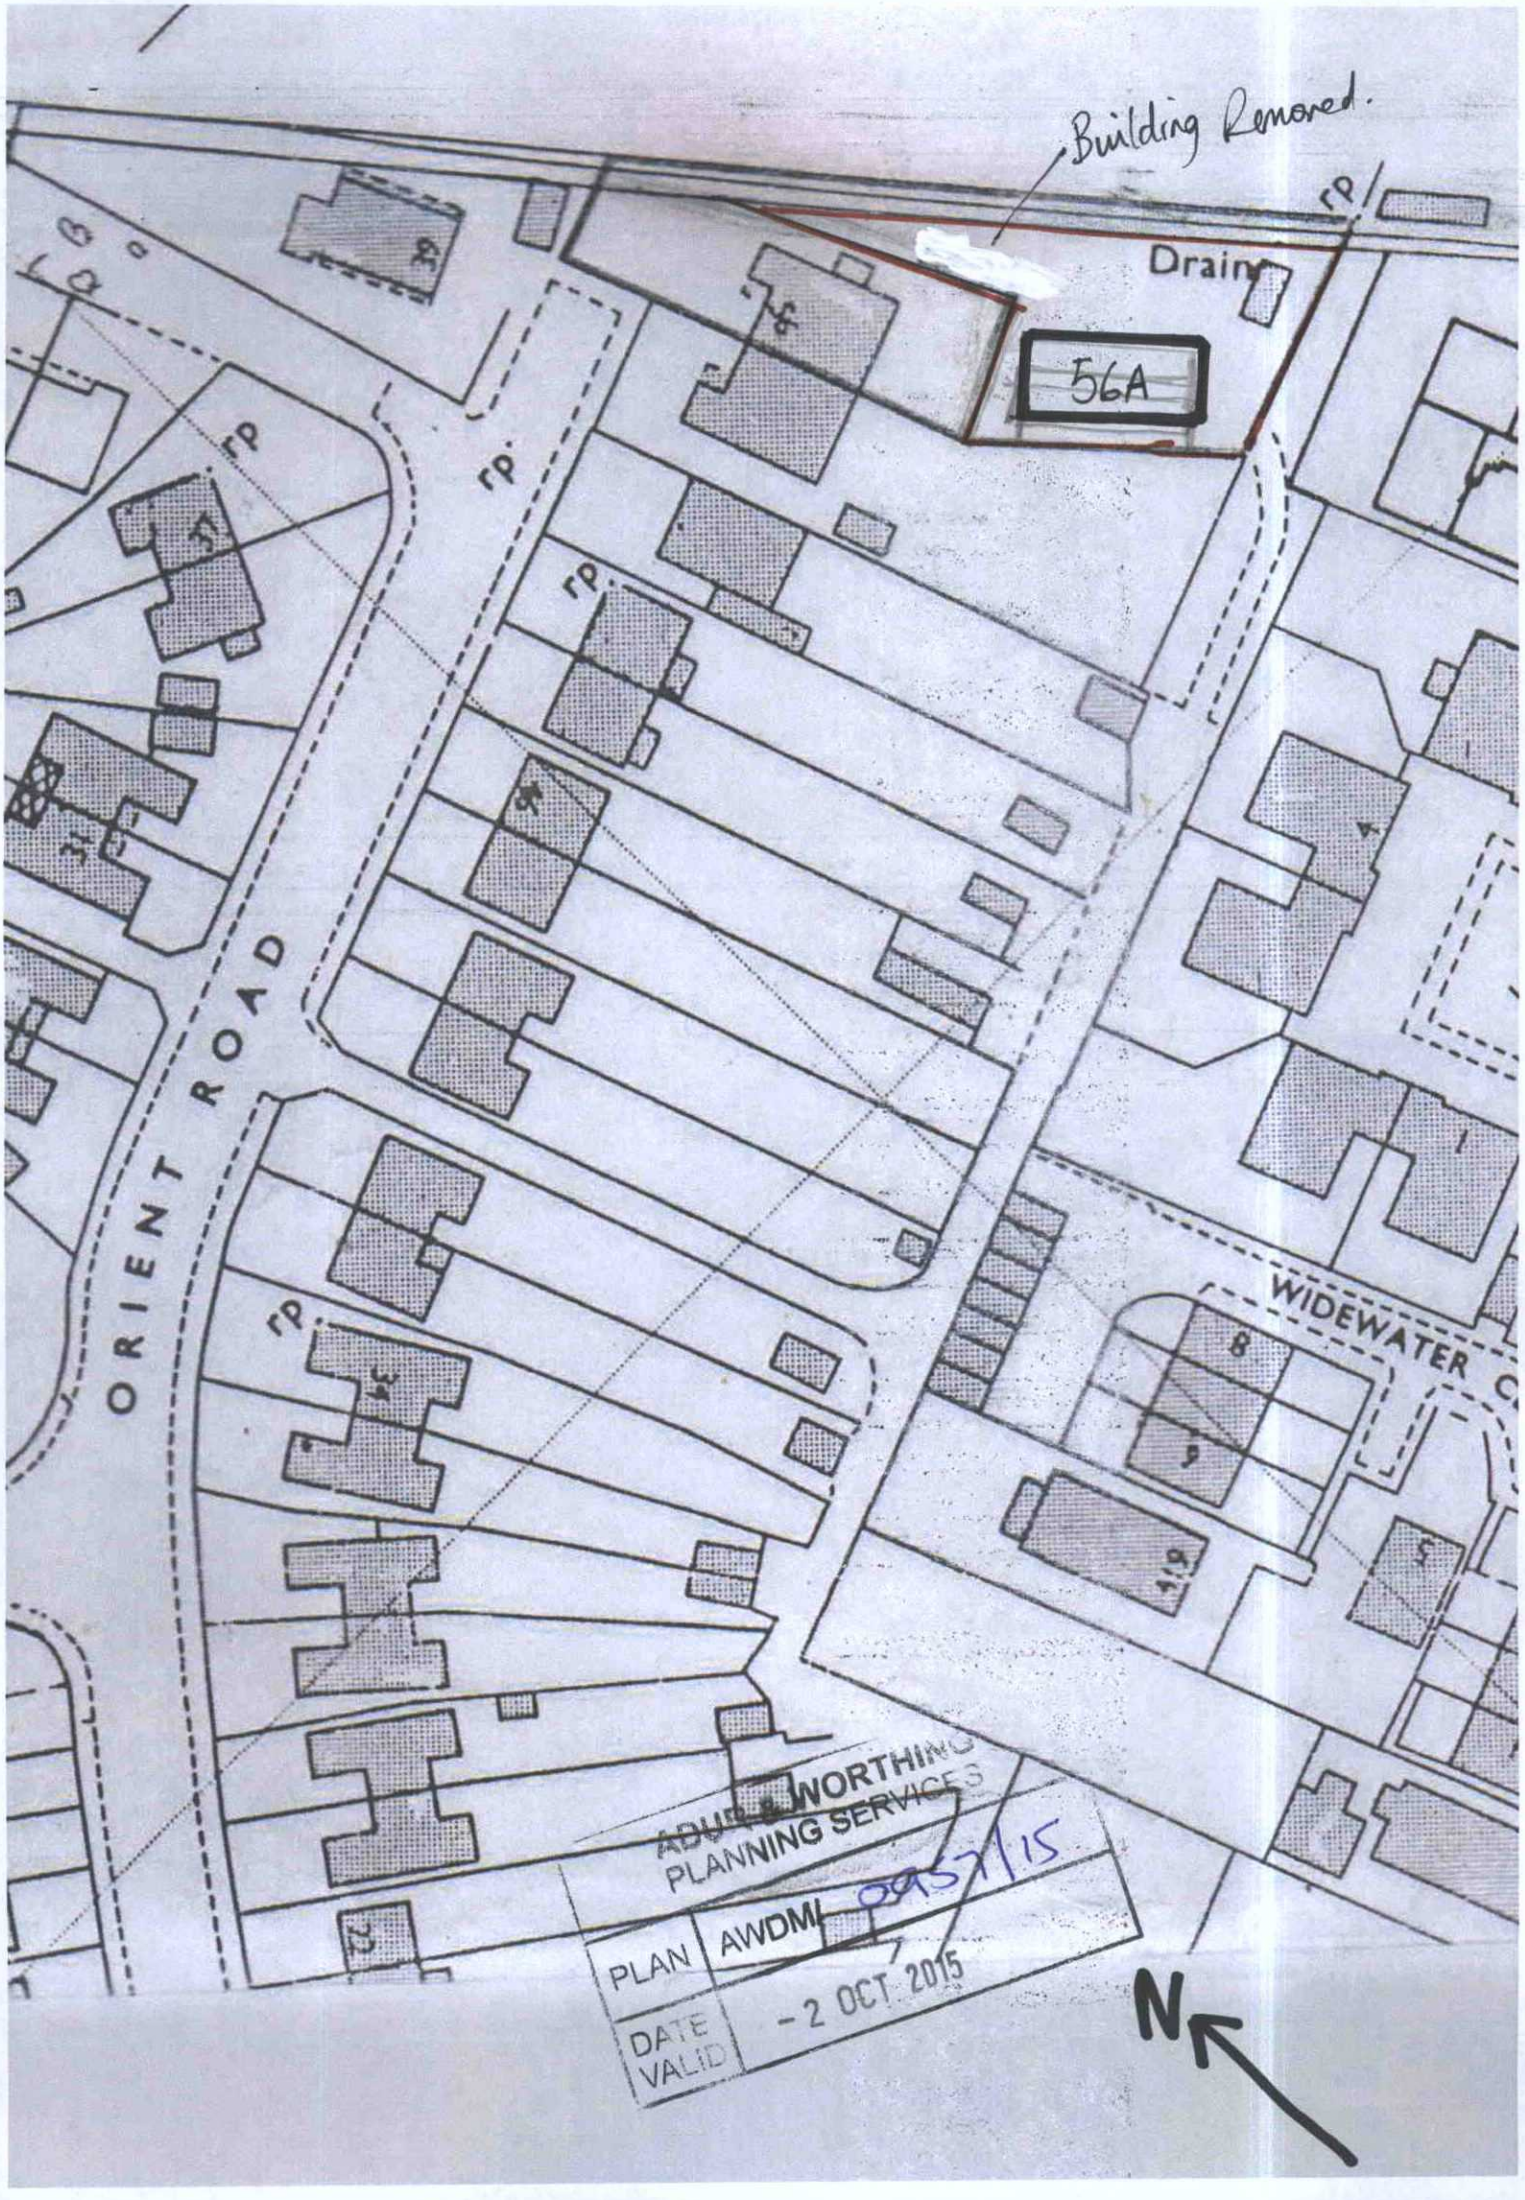
Building Removed.
Drain
56A
ORIENT ROAD
WIDEWATER
ADUR & WORTHING
PLANNING SERVICES
PLAN
AWDM/0937/15
DATE VALID
- 2 OCT 2015
N