




Mr and Mrs. Howard-May

28 Valley Road,
Sompting,
Lancing,
West Sussex - BN15 0JS

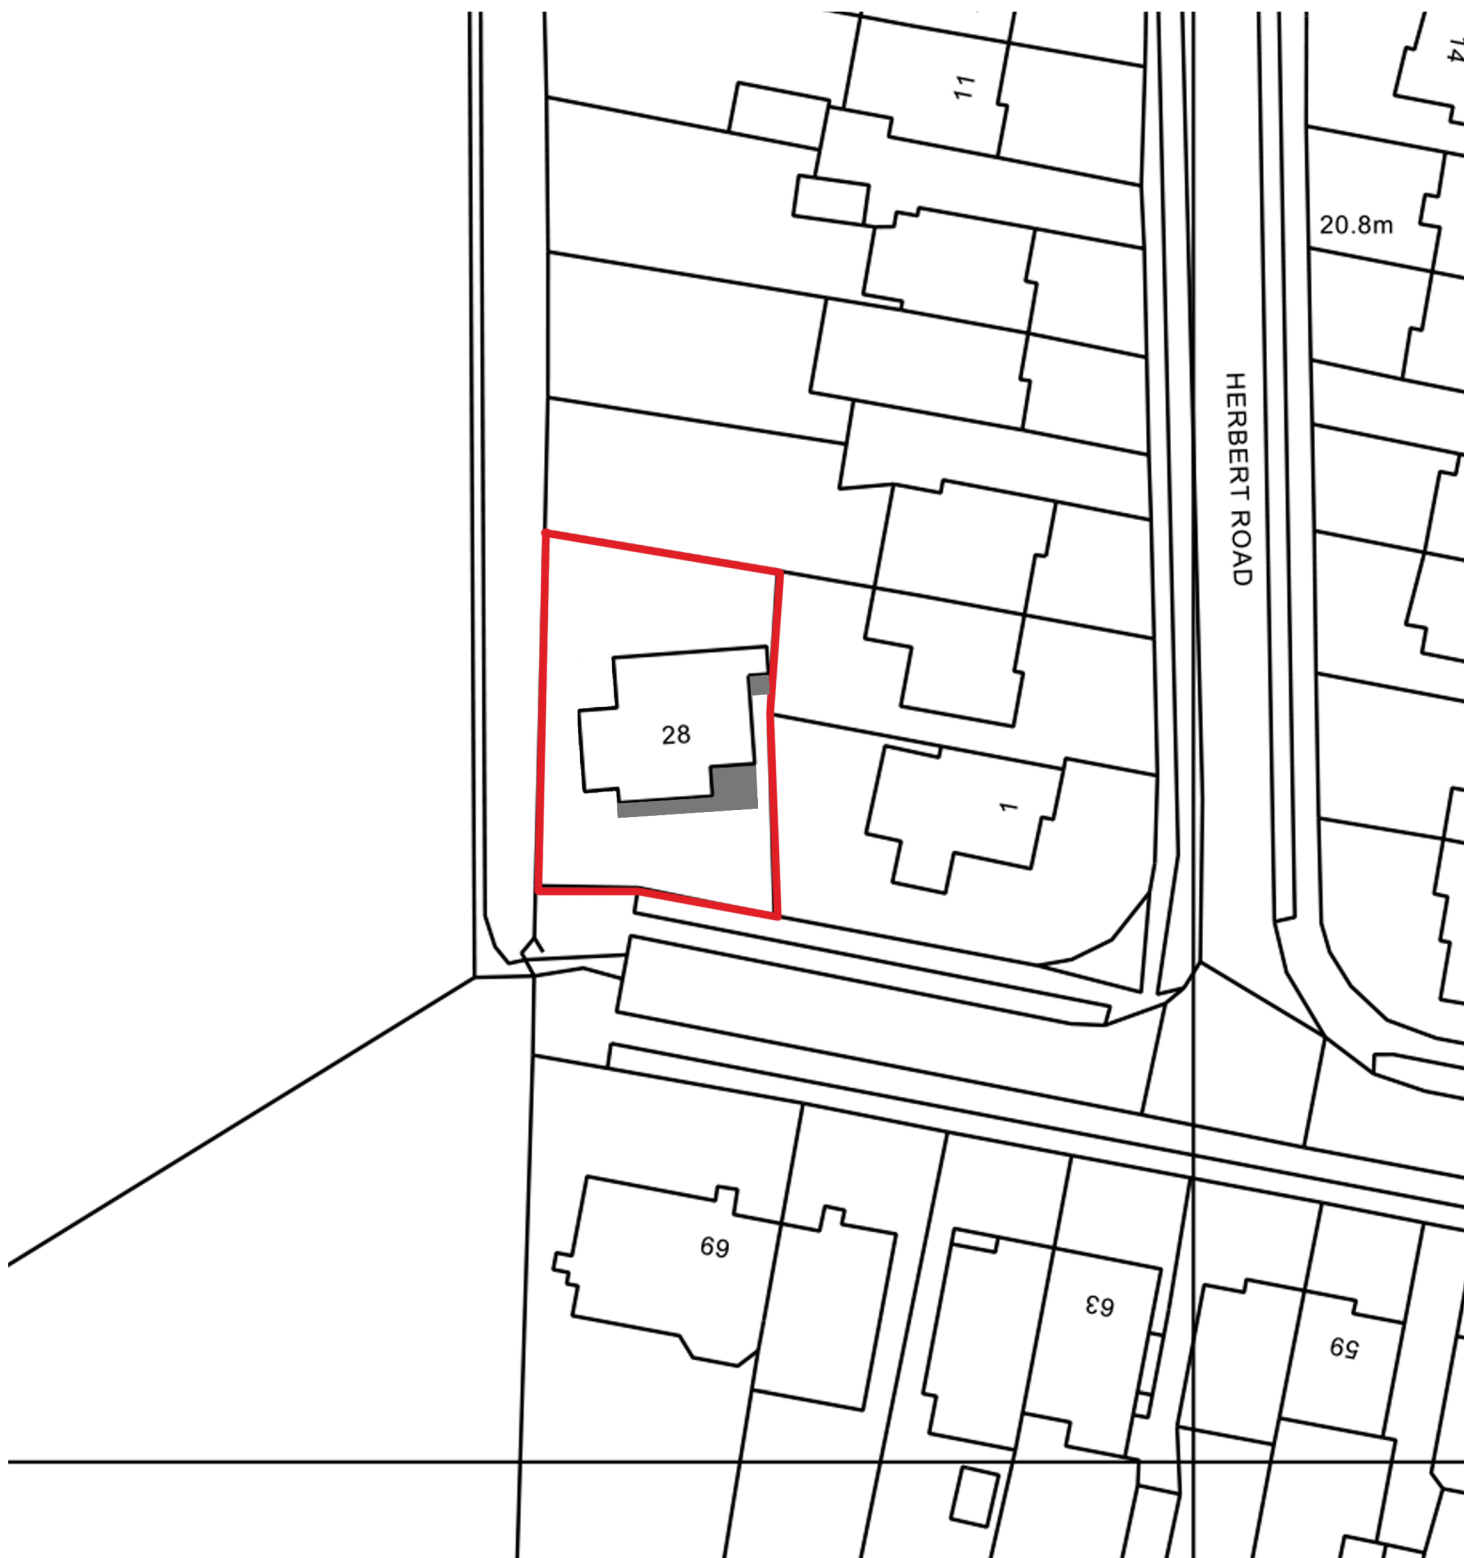

1/500 BLOCK PLAN
@ A4 sheet size

