T.P. OFFICE COPY

BOROUGH OF WORTHING
DEPOSITED 10.05.10
TP REF No. WB/ 10/0334/FUL

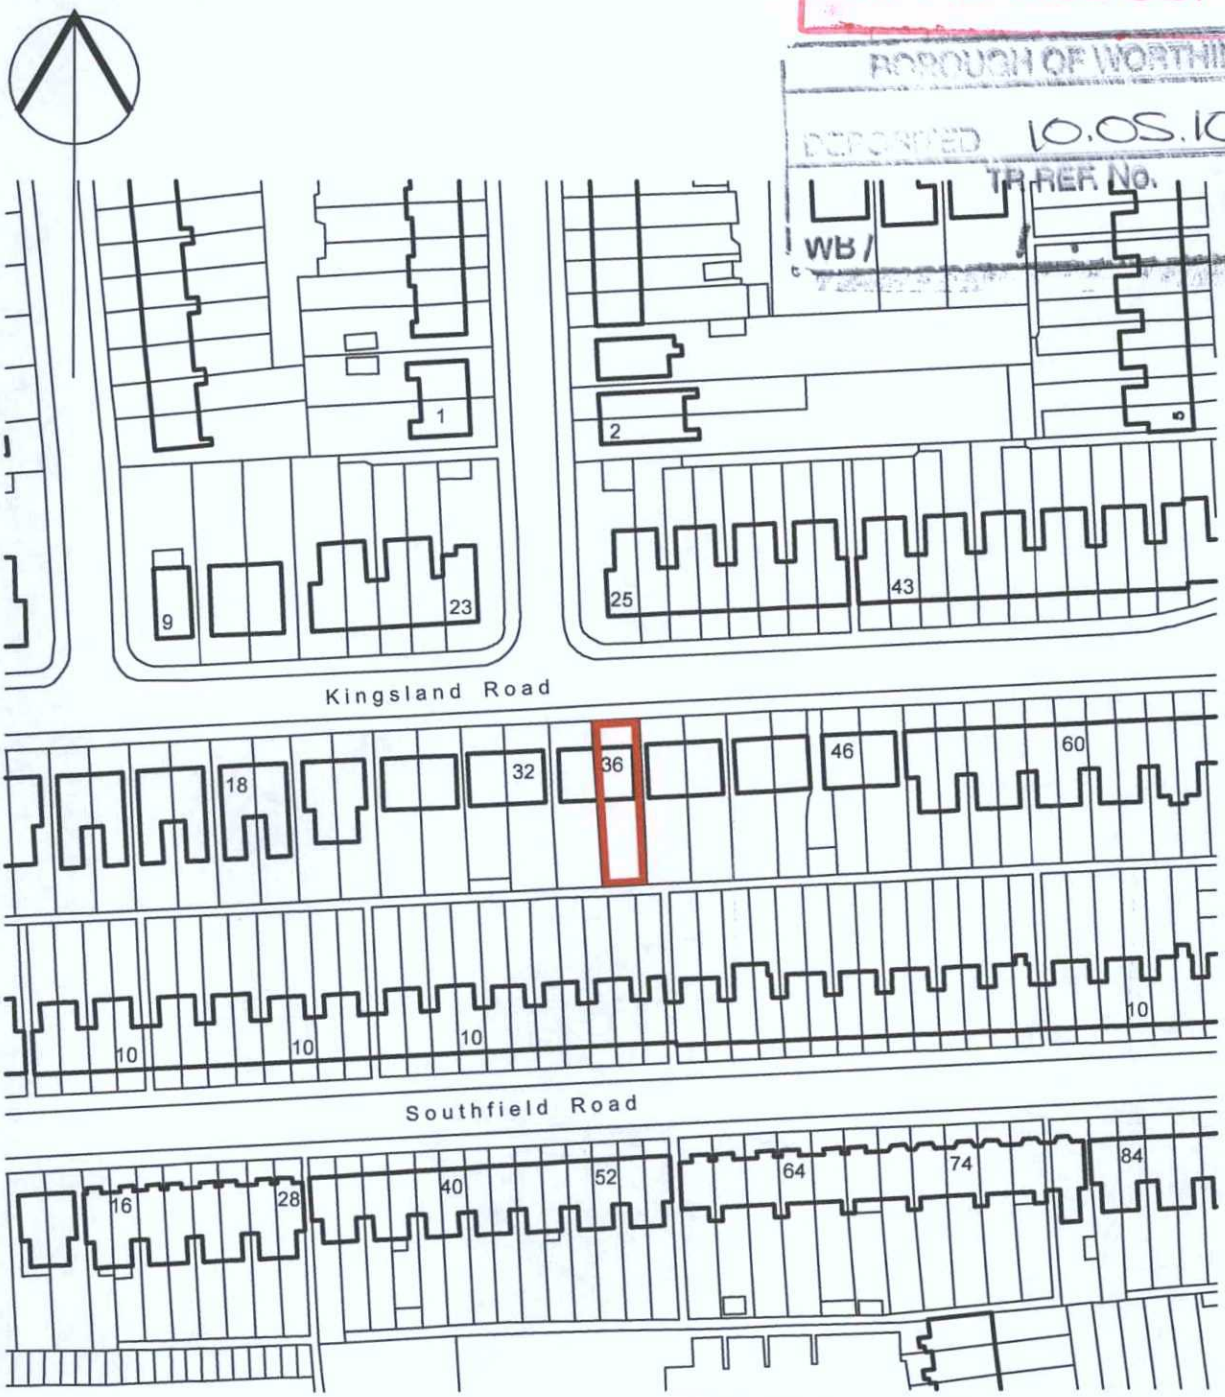

WORTHING BOROUGH COUNCIL
25 JUN 2010
CONSENT GRANTED
SUBJECT TO CONDITIONS

SITE LOCATION PLAN

project:
Proposed Alterations & Extension
36 Kingsland Road, Worthing
West Sussex RH12 3RD

date: 22.04.2010 | scale: 1:1250

Maurice Ashenden-Bax
Chartered Architect

CALCETTO COTTAGE, CROSSBUSH LANE
ARUNDEL, WEST SUSSEX BN18 9PQ
Telephone: 01903 88 29 88
email: ashendebax@btinternet.com

drg. no:

rev.

10.1548.01