


EXISTING DETAILS

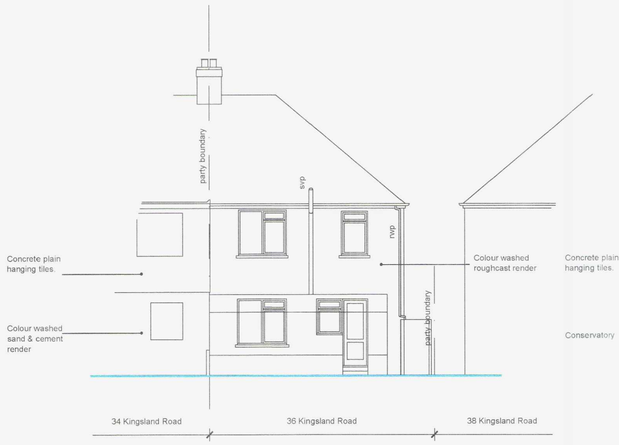


SOUTH ELEVATION

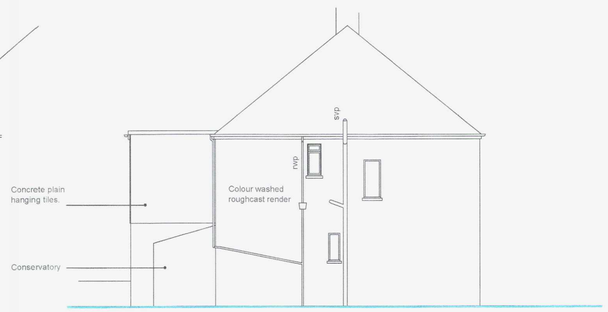

EAST ELEVATION

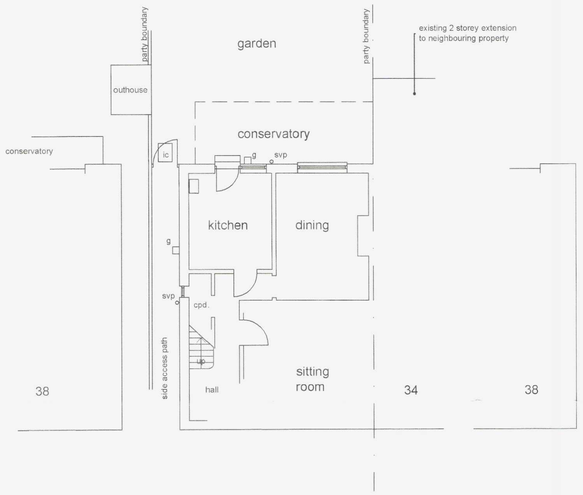

GROUND FLOOR PLAN

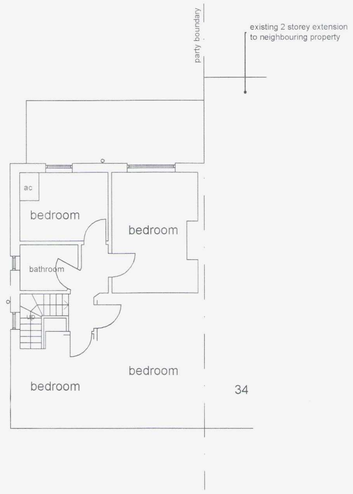

FIRST FLOOR PLAN


PROPOSED DETAILS




SOUTH ELEVATION



EAST ELEVATION

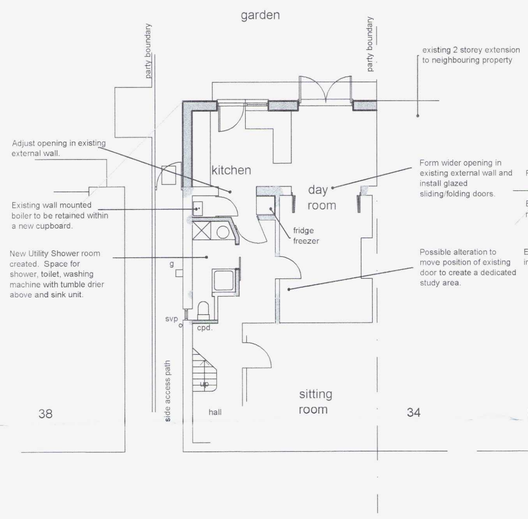

GROUND FLOOR PLAN

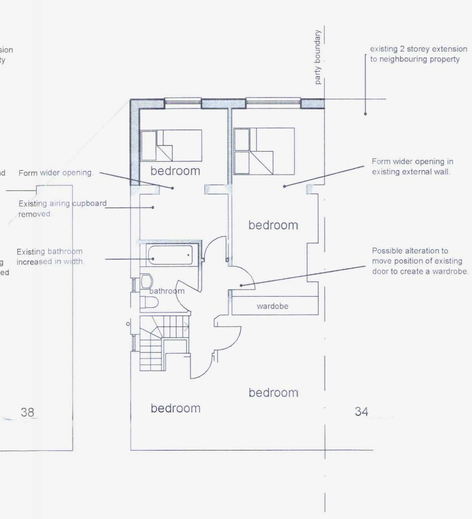

FIRST FLOOR PLAN

This drawing is the design and copyright of Maurice Ashenden-Bax and must not be copied in part or whole without consent.

1. Do not scale off this drawing.
2. Any discrepancy in dimensions to be reported to Architect prior to carrying out the works.
3. This drawing to be read in conjunction with all engineers drawings.

T.P. OFFICE COPY

WORTHING BOROUGH COUNCIL
ADDITIONAL PLANS
REF: WB/10/01334/FUL
DATE: 24/06/10

WORTHING BOROUGH COUNCIL
25 JUN 2010
CONSENT GRANTED
SUBJECT TO CONDITIONS

B : Window openings and outhouse to no 38 added. 16.06.10
A : Utility Room changed. 13.04.10

project:
Proposed Alterations and Extension
36 Kingsland Road
Worthing, West Sussex

client:
Mr R Newby

title:
Part of House as Existing and as Proposed

date: 10.03.10
scale: 1:100
drg. no: rev: B
10.1548.03

Maurice Ashenden-Bax
Chartered Architect
CALCETTO COTTAGE, CROSSBUSH LANE
ARUNDEL, WEST SUSSEX BN18 9PQ
Tel: 01903 882988 Mobile: 07976 509831
email: ashendenbax@btinternet.com