This drawing is copyright and may not be copied or reproduced without the written consent of this practice.

The contractor is responsible for setting out and must check all levels and dimensions prior to work being put in hand.

This drawing should not be scaled. Only written dimensions are to be taken in respect of this project.

The designer is to be immediately notified of any suspect omissions or discrepancies.

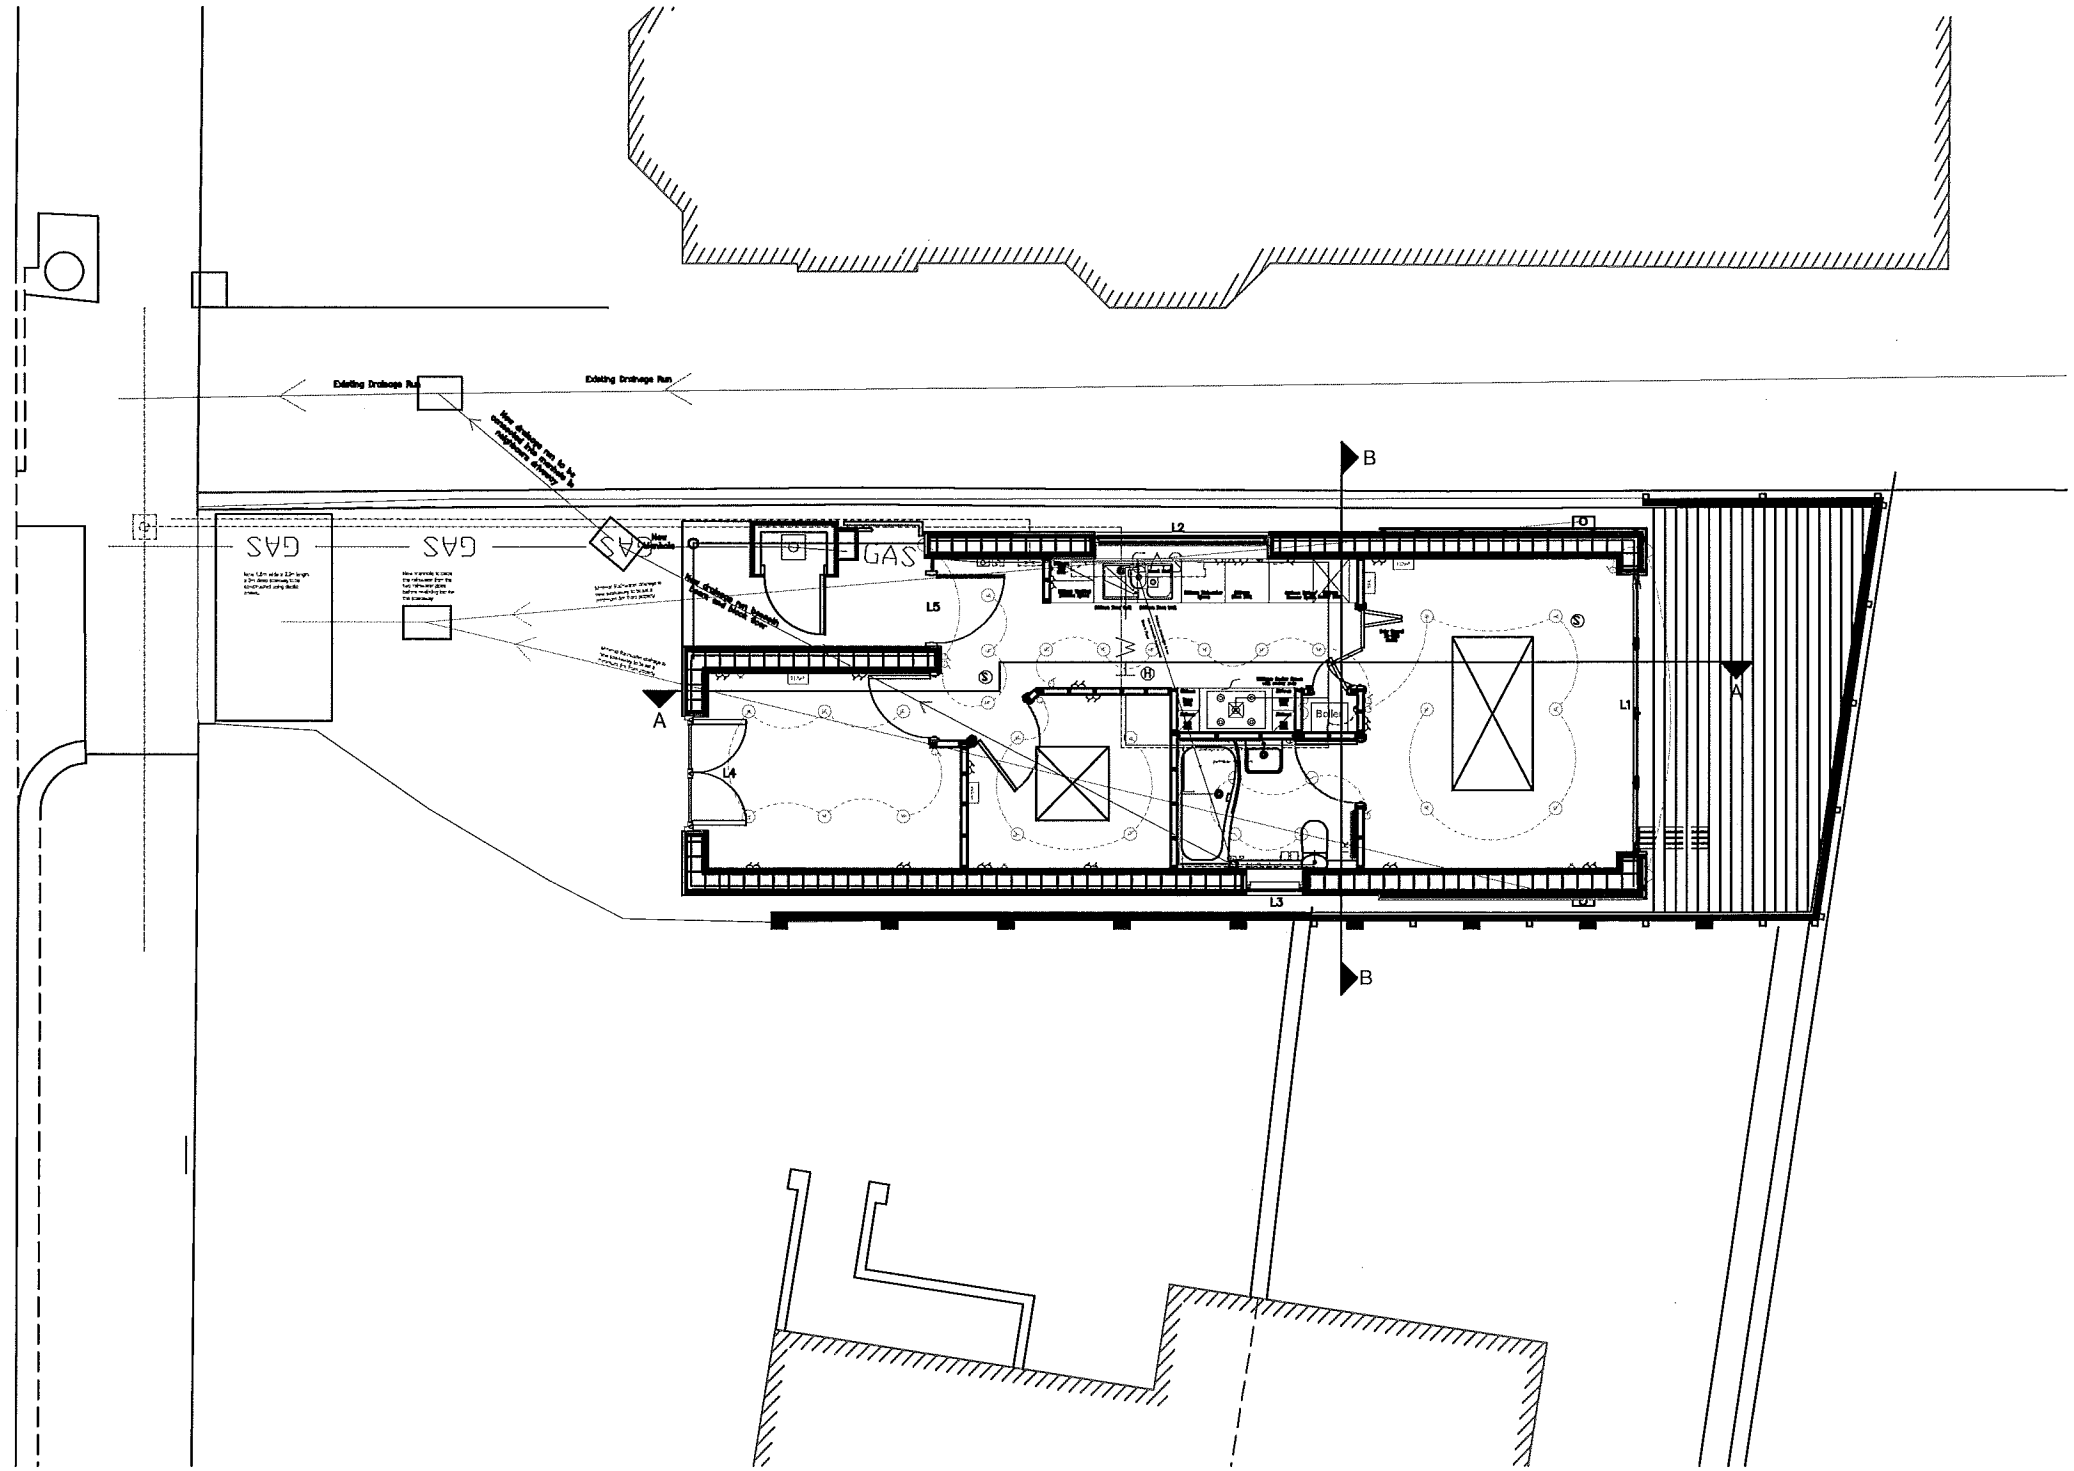

Key

Television aerial point	
Telephone point	TEL
Audio control	MUSIC
Thermostate for floor heating	TEMP
Ceiling mounted speaker	
Wall mounted speaker	
Fused spur	FS
Low energy light fittings	
Floor light fittings	
Wall light fittings	
Light switch	
Light switch pull cord	
LT. /Power floor box	F.B.
Fire alarm smoke detectors	S
Firealarm heat detectors	H
Heated towel rail	TR
LT.	
Heating	
13 A Double power sockets	
13 A Single power socket	
Shaver point	
Rain water drainage	
Foul water drainage	
Hot water supply	
Cold water supply	
Gas supply	
Electric supply	
Lighting	
Water meter	
Gas meter	
Gas smart meter digital display	
Electric smart meter digital display	
Electric distribution board	
Stop-cock for cold water supply	

ADUR & WORTHING
PLANNING SERVICES

PLAN	~~AWDM~~ 10/0993/FULL
DATE VALID	~~18-7-14~~ Rec'd

Copyright **Nuplanet Sustainable Solutions Ltd**

Scale	1:100
DWG No.	2013.WEH.P0003 Rev No.
Date	10 September 2013
Drawn By	CJM

Revision	Date

Project

Proposed drainage layout
Eco House

Land to the rear of 33-34 St Matthew Rd
Shakespeare Road
Worthing
West Sussex
BN11 4AT

Client

Green Cube Homes

Proposed drainage layout

13 Bigwood Avenue, Hove,
East Sussex, BN3 6FP
t: **01273 739324** f: **01273 739102**
e: **info@nuplanet.co.uk**
w: **www.nuplanet.co.uk**