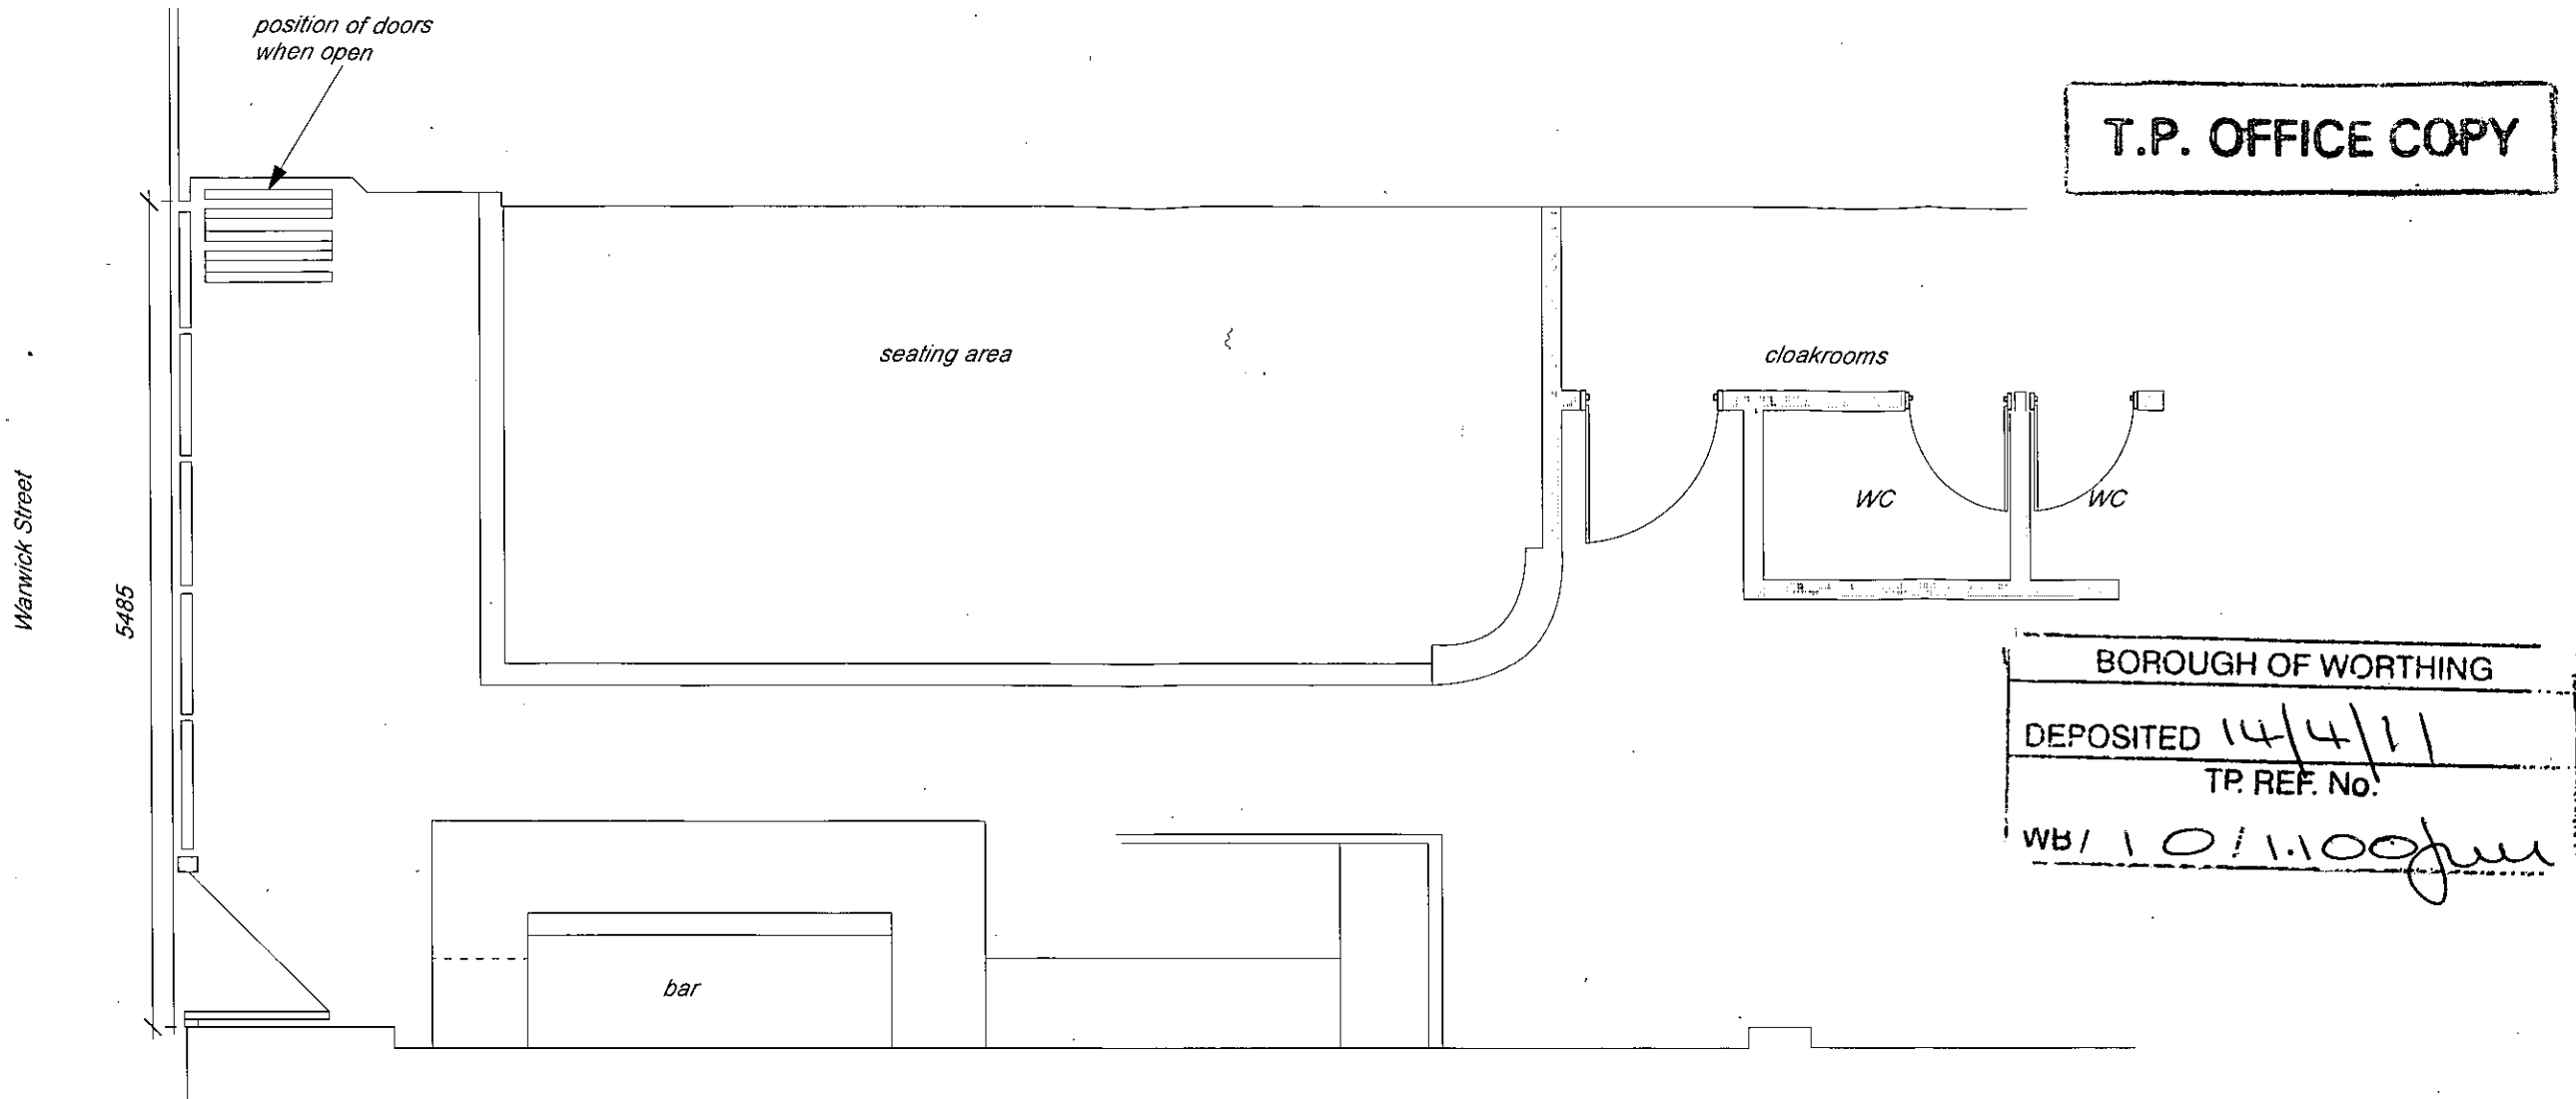

T.P. OFFICE COPY

BOROUGH OF WORTHING
DEPOSITED 14/4/11
TP. REF. No.
WB/10/1100/FUL

FRONT PORTION OF GROUNDFLOOR PLAN SHOWING CONCERTINA DOORS - SCALE 1:50

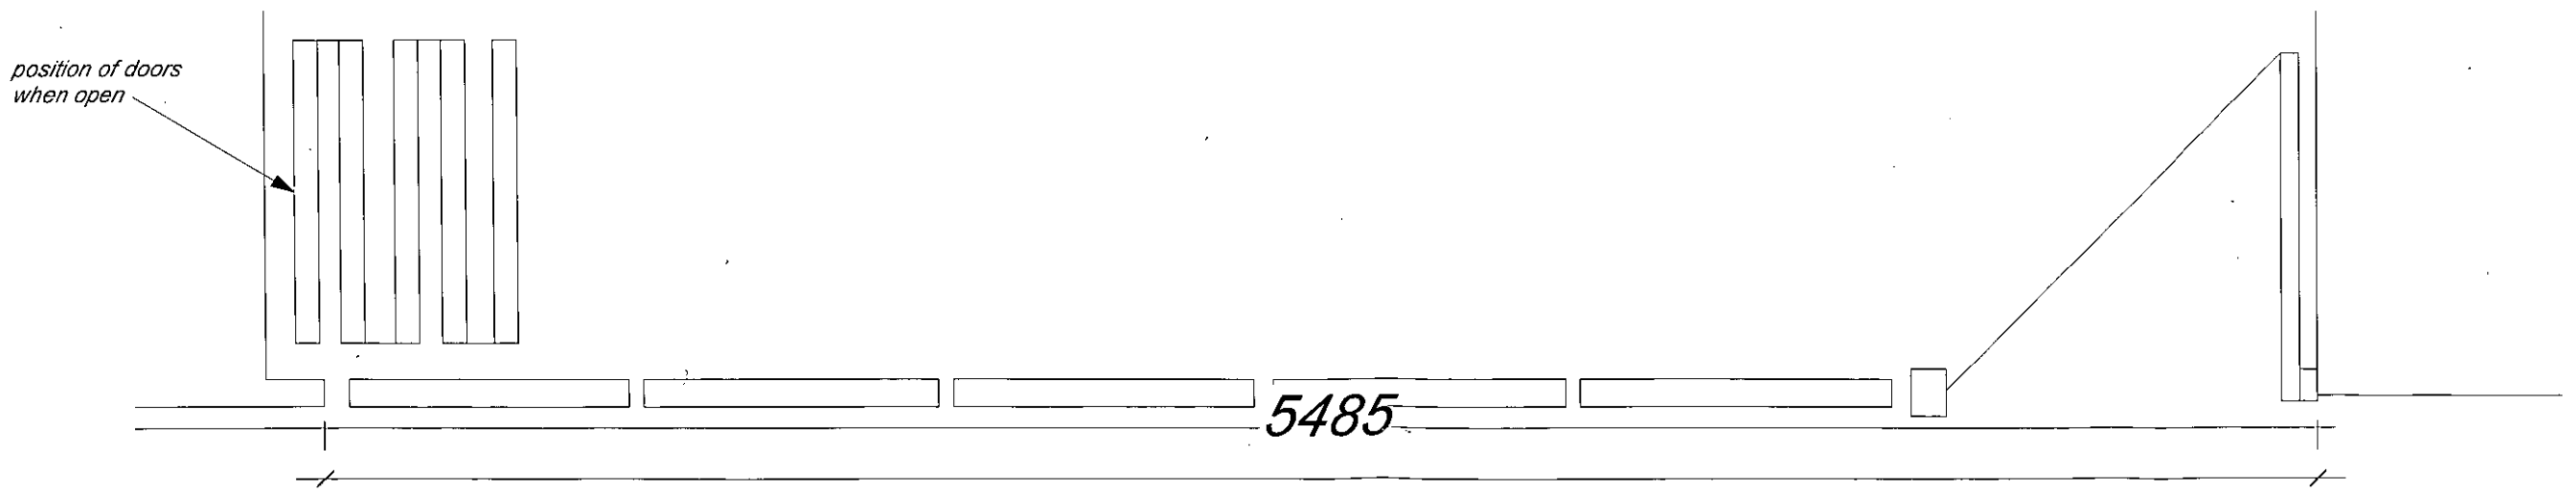

ILLUSTRATIVE SECTION THROUGH CONCERTINA DOORS - SCALE 1:20

10cm = 5m at 1:50

BRETT INCORPORATED
Planning and Development Services
LIMITED

7 MULBERRY TRADING ESTATE, FOUNDRY LANE, HORSHAM, WEST SUSSEX RH13 5PX
TEL: 01403 258800 FAX: 01403 259900 MOBILE: 07710 624420 E-MAIL: office@brettinc.co.uk
MANAGING DIRECTOR ~~~~~~~~~~ ~~~~~~~~~~ SIMON BRETT M.R.T.P.I
REGD OFFICE: FARREN HOUSE, FARREN COURT, THE STREET, COWFOLD RH13 8BP
REGD IN THE UK No: 4869163 VAT REG No: 823 5236 44
www.brettinc.co.uk

Client: **MR K ZAMAN**	Drg No: **1497.11/02**	Date: **MARCH 2011**	
Project: **43 WARWICK STREET, WORTHING, BN11 3DQ**	Scales: **1:50 AND 1:20 PAPER SIZE A3**		Drawn: **GA/PS**
Drawing: **PART FLOOR PLAN AND SECTION**	This drawing is the copyright of Brett Incorporated Limited. The contractor should check all dimensions on site. No dimensions are to be scaled from this drawing. It is the contractor's responsibility to ensure that all works are in compliance with the current statutory requirements. Unless otherwise stated, this drawing has been prepared for the purposes applied for.	Any Ordnance Survey plan on this document has been reproduced from the Ordnance Survey map with the permission of the Controller of Her Majesty's Stationary Office. Crown copyright of Brett Incorporated Limited. 6A Mulberry Trading Estate, Foundry Lane, Horsham. West Sussex RH13 5FX. **License No: LIG0793**	