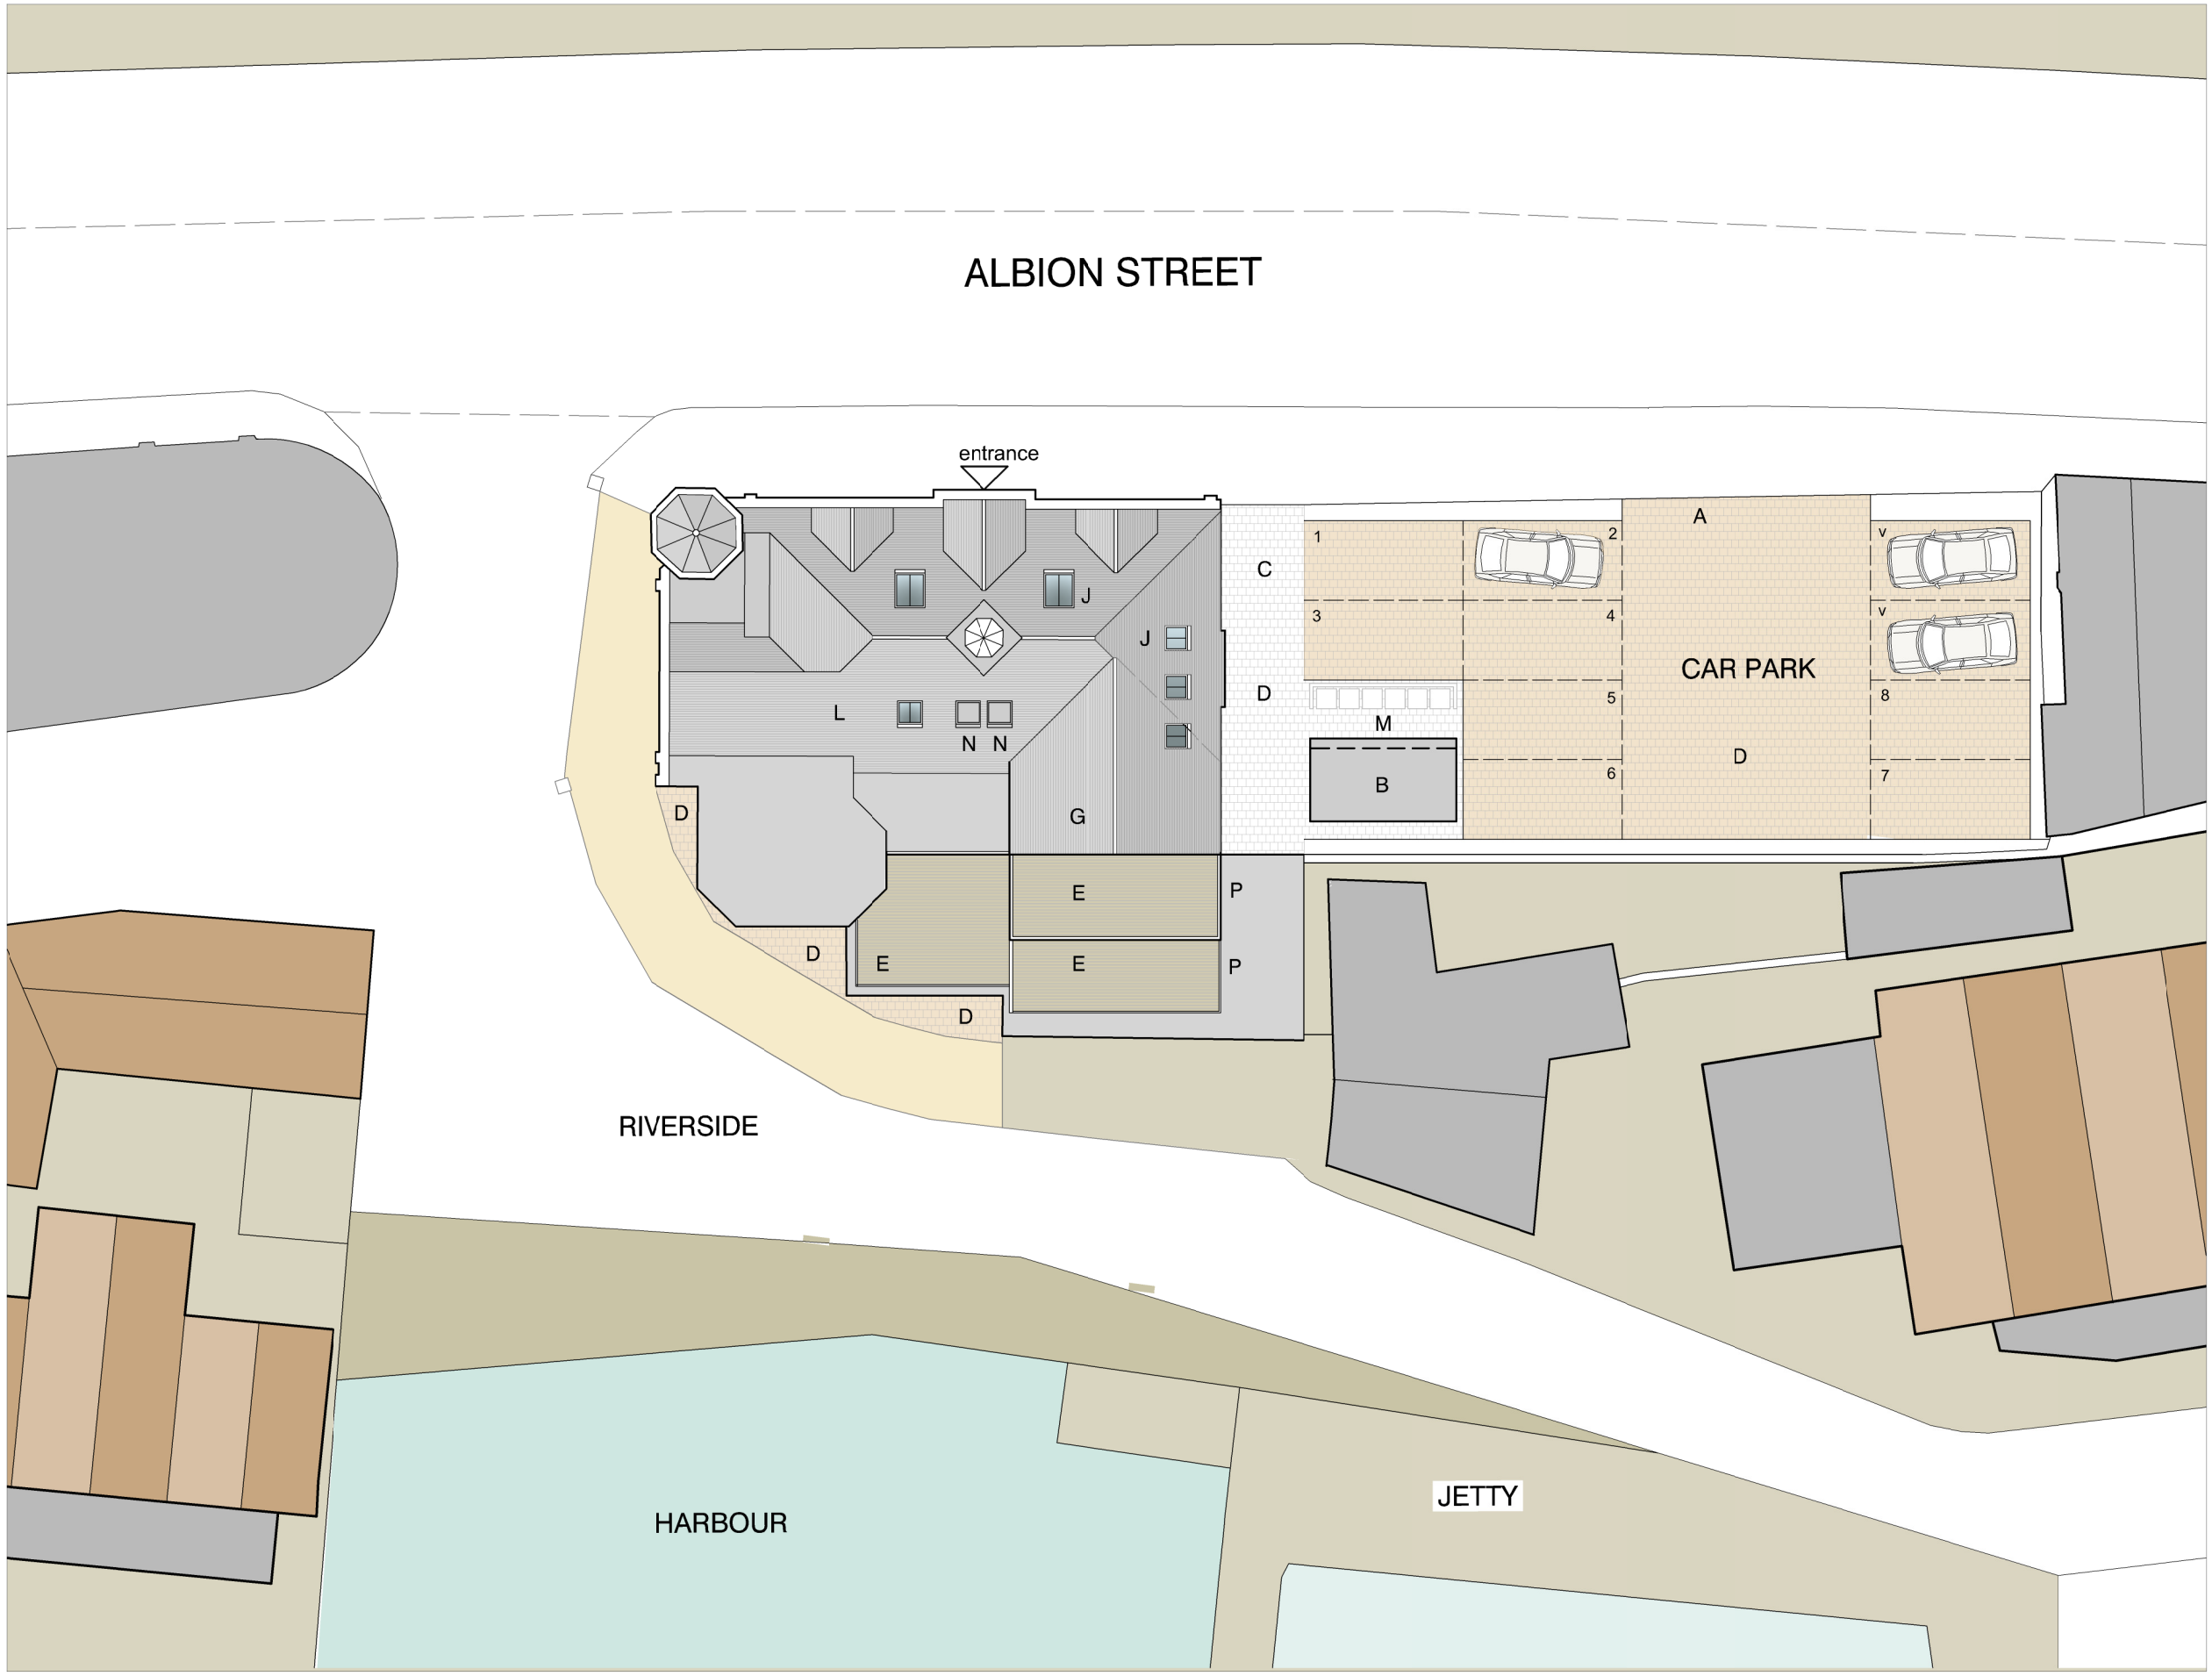


Proposed site and roof plan Scale 1:200 @A3

0m 2m 4m 6m 8m 10m

key

A	existing car park access
B	proposed cycle store
C	pedestrian access
D	new pavers
E	flat roof terrace
F	omitted
G	gable roof extension laid in slates
H	omitted
J	Conservation roof light
K	omitted
L	existing slate roofs
M	bin storage area
N	photovoltaic panels
P	1.8m high obscured glazed screen to terrace

revised planning issue

E 190123 high level terrace omitted
D 061022 Unit 6 amended

C 210920 East elevation rooflight revisions

B 040920 Cycle store position changed with 1m separation gap to boundary wall

A 280720 Cycle store & bin store revision, rooflight position change and obscured glazed screen addition to east side of first floor terrace

rev.	date

These drawings should be approved by local Authority

No dimensions to be scaled from this drawing. All dimensions to be checked on site. This drawing is copyright and should not be reproduced without the permission of the Architects.

client Hall Homes

project Old Town Hall
142 Albion Street, Southwick

drawing Proposed Site Plan

scale 1:200@A3 date May 2020
drawn MOONCIE

19a Wilbury Avenue
Hove, East Sussex
BN3 6HS

tel: 01273 203230
fax: 01273 321687
email:info@taarchitects.co.uk

Turner Associates
Architects and Planning Consultants

TA 1228 /20 rev. E