
Residential Development for the construction of 2 houses at
14 The Meadway, Shoreham by Sea, BN43 5RP

November 2015
Drawing no:JB 374/ planning 03B


ADUR & WORTHING PLANNING SERVICES	
PLAN	AWDM/ 1616/15
DATE VALID	Rec: 18 Jan 2016

AMENDED

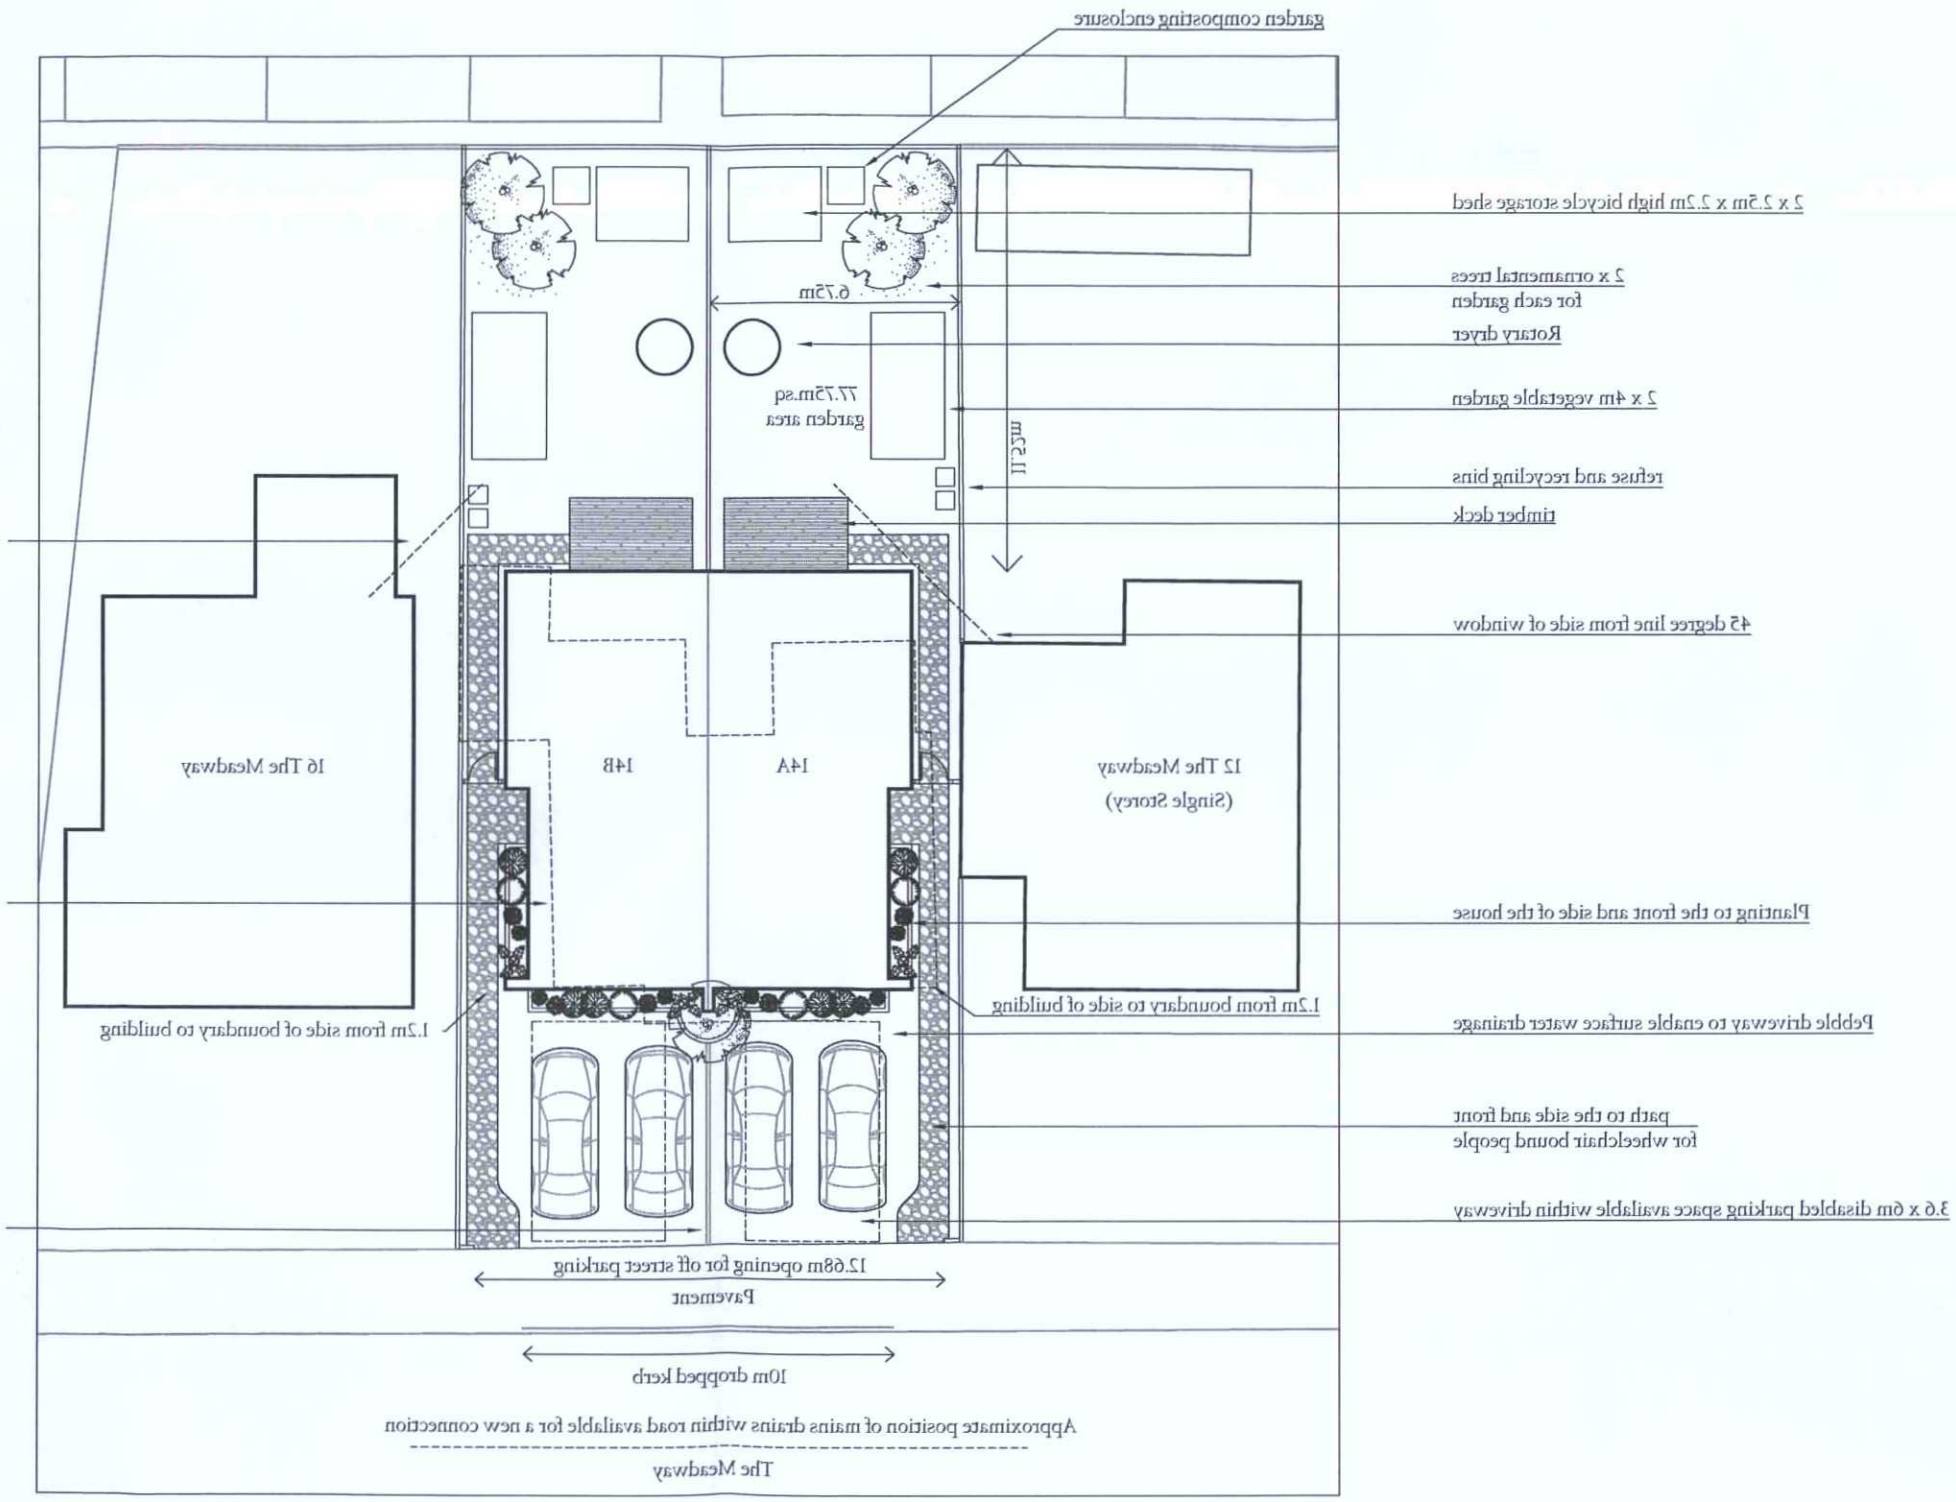

PROPOSED SITE PLAN 1:200



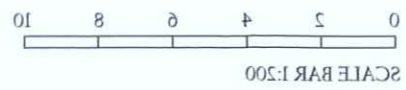

JAMES BRECKELL : ARCHITECT : ARB : RIBA
Adur Business Centre, Little high Street, Shoreham by Sea, BN43 5EG, Tel 01273 467 621, Email: james@breckell.co.uk