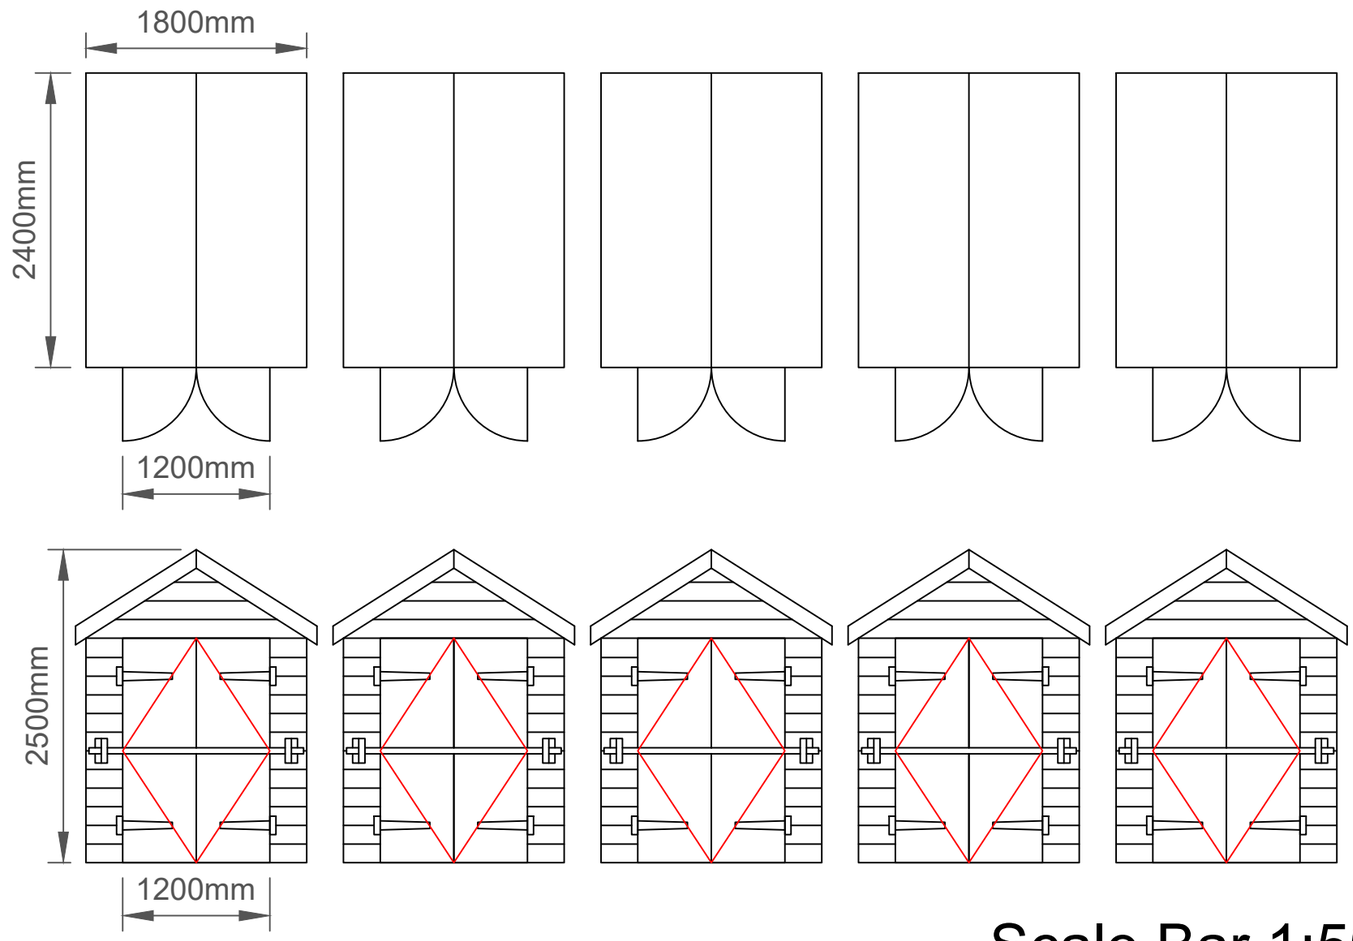

Scale Bar 1:50

0m 1 2 3 4 5m

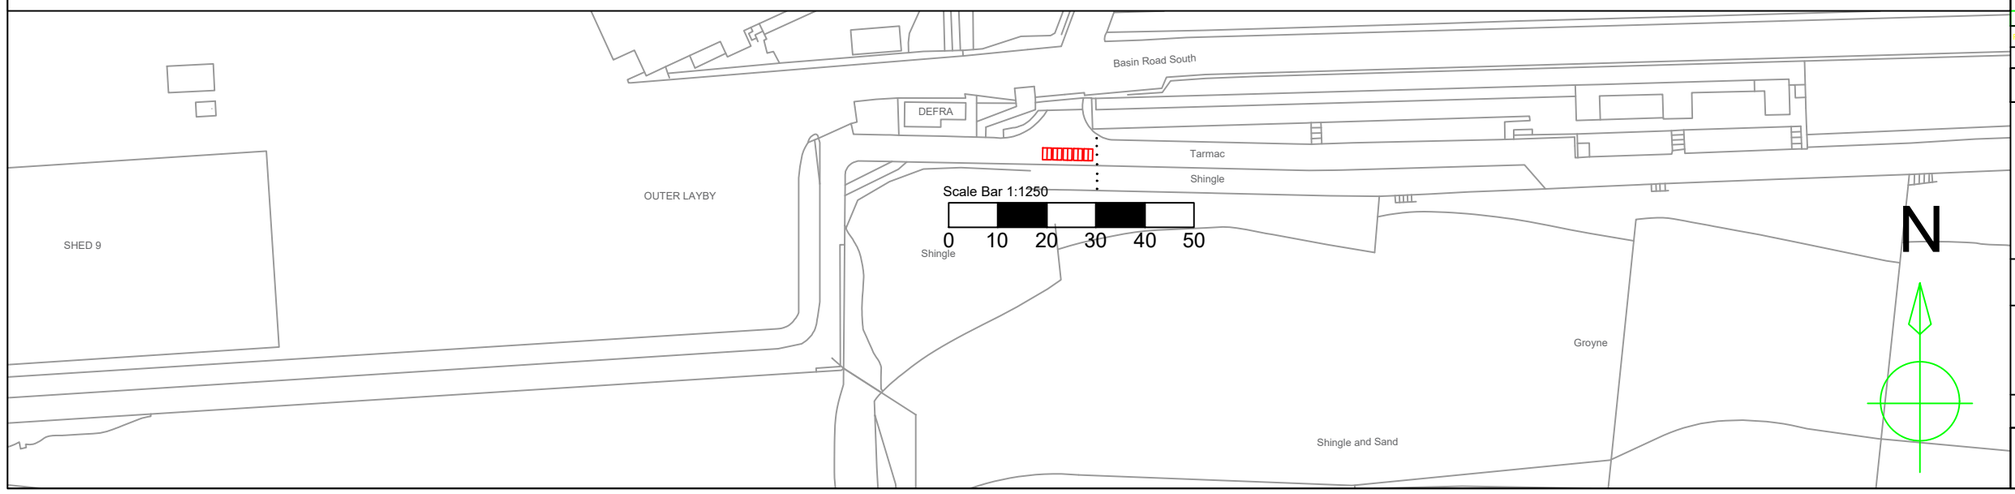

All measurements are in millimetres/metres unless otherwise stated

REV	DATE	DESCRIPTION	BY
A	04:01:22	PRELIMINARY ISSUE	JW

REVISIONS

INFORMATION

shoreham port

PROJECT:-
SOUTHWICK BEACH HUTS

TITLE:-
HUT PLAN + MAP
5 New Beach Huts on hardstanding north of Southwick Beach foreshore

Scale	Drawn	Checked	Date
As stated @A3	JW	TH	04-01-2022

Drawing No: SPA 5-HUT_SWICK_HPM1 Revision: A