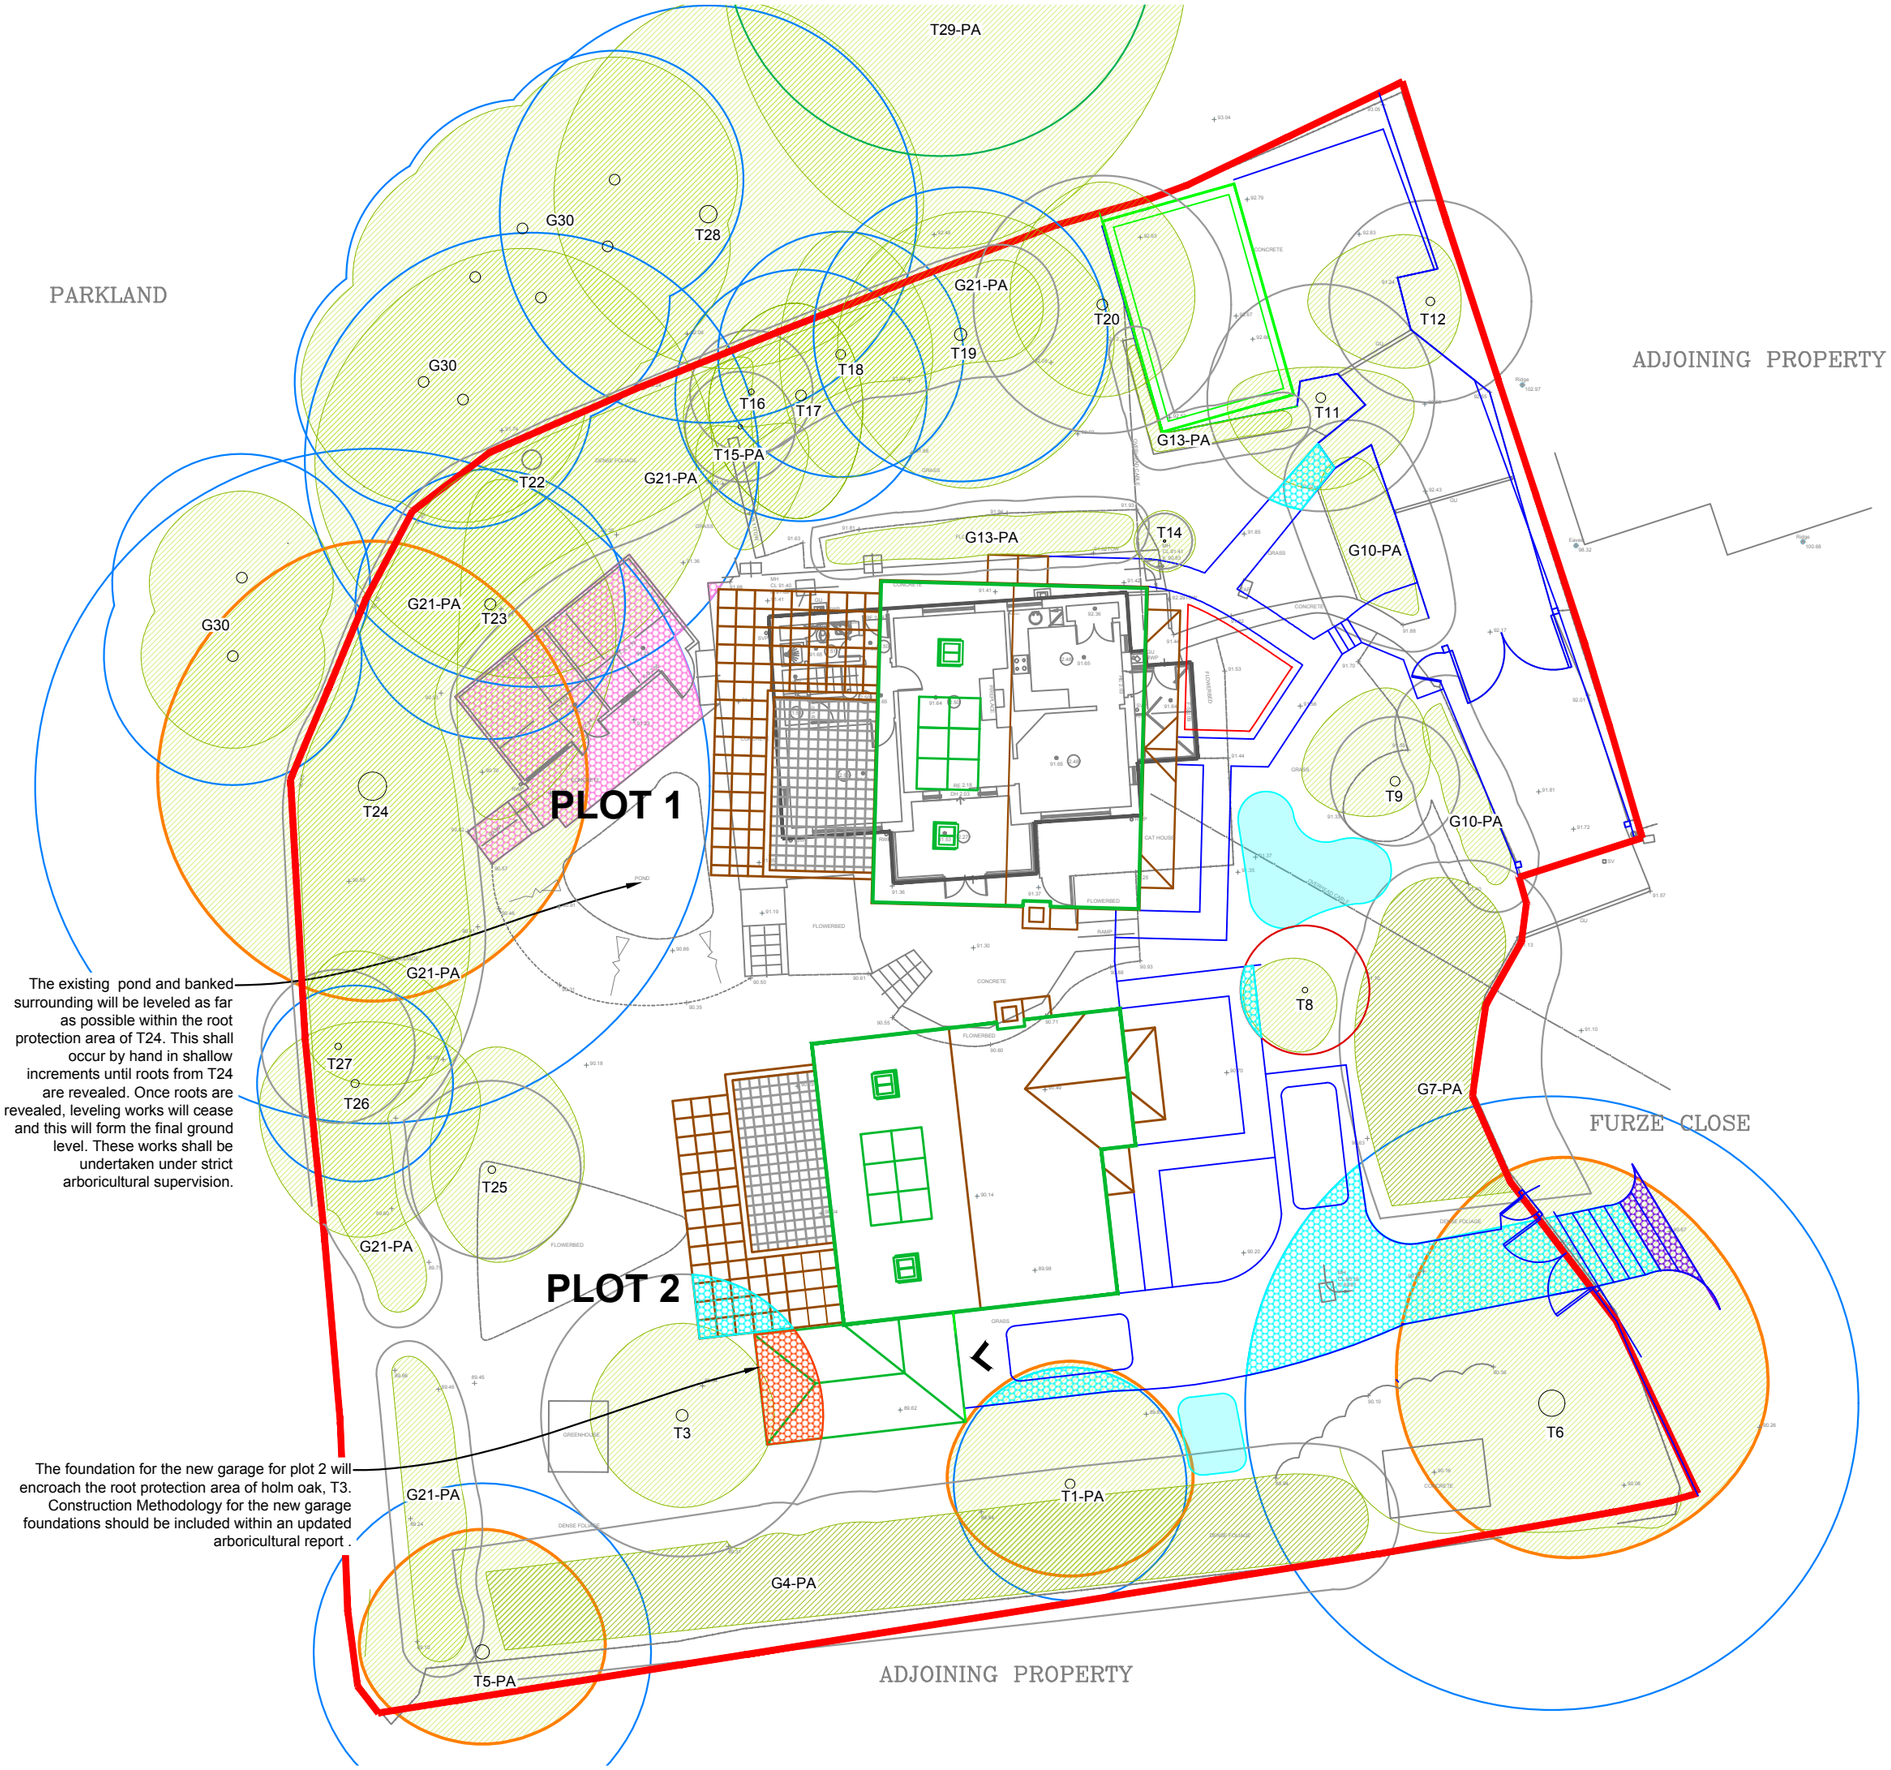

The existing pond and banked surrounding will be leveled as far as possible within the root protection area of T24. This shall occur by hand in shallow increments until roots from T24 are revealed. Once roots are revealed, leveling works will cease and this will form the final ground level. These works shall be undertaken under strict arboricultural supervision.

The foundation for the new garage for plot 2 will encroach the root protection area of holm oak, T3. Construction Methodology for the new garage foundations should be included within an updated arboricultural report .

Key:

- Root protection area for category A* tree to be retained
- Root protection area for category B* tree to be retained
- Root protection area for category C* tree to be retained
- Canopy of tree without TPO to be retained
- Canopy of tree with TPO to be retained
- Existing hardstanding to be removed from root protection area and replaced with soft landscaping
- New no-dig specification hardstanding to be constructed within root protection area
- New hardstanding to be constructed within root protection area requiring minor excavation
- New building to be constructed within the root protection area of retained trees

* Tree categorised in accordance with BS 5837:2012 '*Trees in relation to design, demolition and construction - Recommendations*'.

Tree survey schedule contained within the arboricultural report ref. PJC/6022/22-01 contains further information for each tree.

This drawing should be viewed in colour.

Tree numbers suffixed with PA indicate the tree position is approximate.

This document is considered adequate for reviewing/assessing the proposed developments impacts upon arboricultural features at the site. It is recommended that a detailed arboricultural method statement and tree protection strategy be secured by suitably worded pre-commencement planning condition. The final tree protection strategy should capture all aspects of demolition and construction site management and logistics immediately prior to any commencement of demolition/construction activities.

Drawing no: PJC/6022/22/C **Rev:** 2 **Sheet number:** 1 of 1

Client and site:
Mr M Godwin

6 Furze Close
Worthing
BN13 3BJ

Drawing title: Root Protection Area Incursions Plan

Date drawn: 19/07/2024

Scale: 1:200 at A3

Drawn by: NH **Checked by:** PD

PJC Consultancy
Rocks Yard, Victoria Road, Herstmonceux, Hailsham, East Sussex, BN27 4TQ.

t: 01323 832120
e: contact@pjcconsultancy.com
w: www.pjcconsultancy.com