T.P. OFFICE COPY

BOROUGH OF WORTHING
DEPOSITED 1.8.08
TP REF. No.
WR1 08/0818/full

N.B. Please refer to:-
Planning Permission ref: WB/06/1418/Full - approved 19.03.2007 - for the proposed conversion & extension of nos. 37 - 39 Chesswood Road to form 7 new apartments, with 4 new houses to the rear & parking.



Approved North (Rear) Elevation

Approved

WORTHING BOROUGH COUNCIL
30 SEP 2008
CONSENT REFUSED

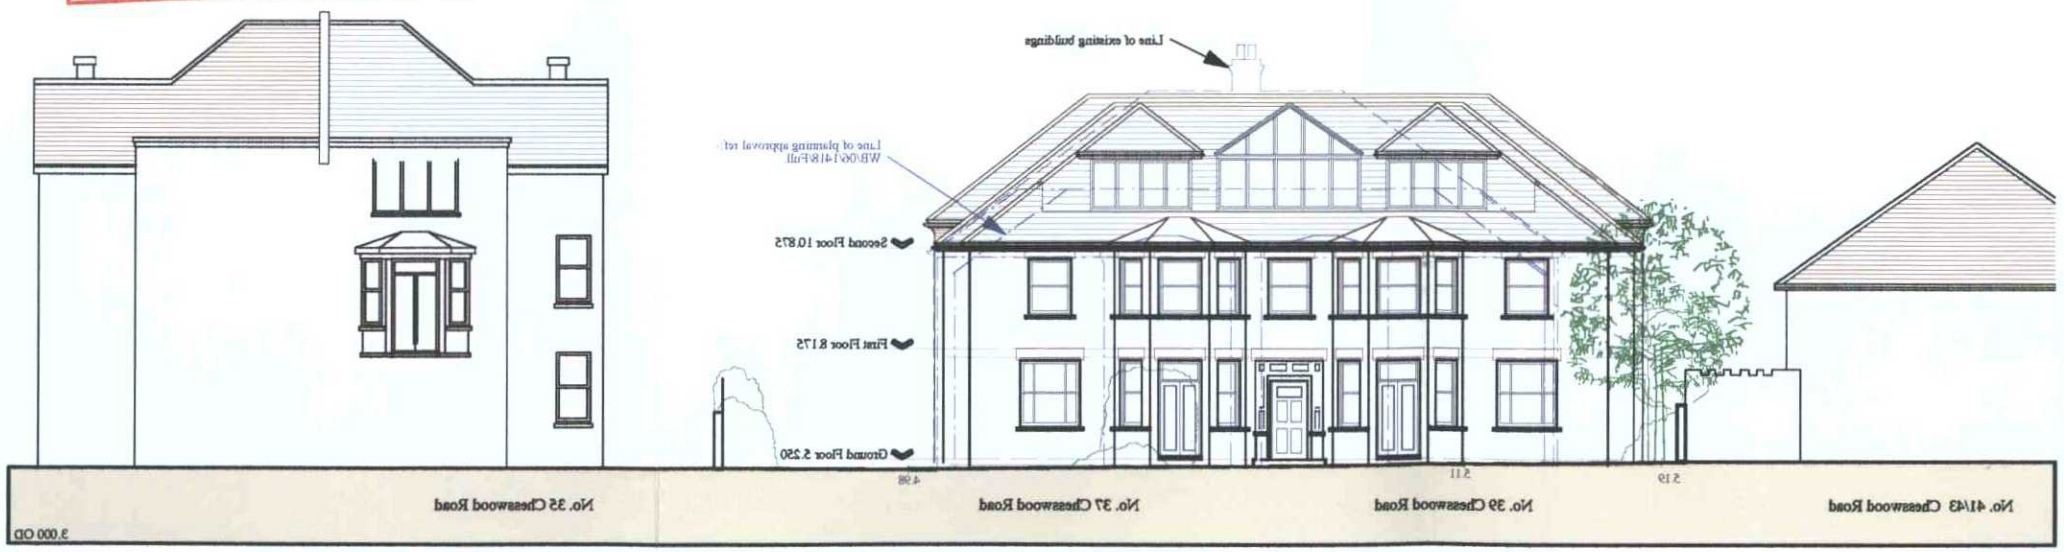

Proposed North (Rear) Elevation

Proposed

Please refer to drawings no. 2006\12B\01 - 05 for details.

Derek Scoble RIBA Chartered Architect & Associates
Dukes Offices, 11 White Horse Square, Steyning, West Sussex, BN44 3GQ Tel: 01903 817 050.
fax: 01903 817 051 e-mail: scoblearch@btconnect.com www.scoblearchitects.com

Revisions: A 29.04.08 Minor amendments to client instructions.

Original size A3
Scale bar measures as: 250m @ 1/2500; 125m @ 1/1250; 50m @ 1/500; 20m @ 1/200; 10m @ 1/100; 5m @ 1/50

Client: **Mr S. Gamble** Location: **Nos. 37 - 39 Chesswood Road, Worthing, West Sussex, BN11 2AA.** Date: **31.07.08** Drawn: **JHP** Scale(s): **1:200**

Title of project: Demolition of no. 37 - 39 Chesswood Road, Worthing and construction of 9 flats with access, parking & landscaping.

Title: **Approved & Proposed North (Rear) Elevations.**

Drawing No: **2006/12B/SK14**