Block Plan - Existing

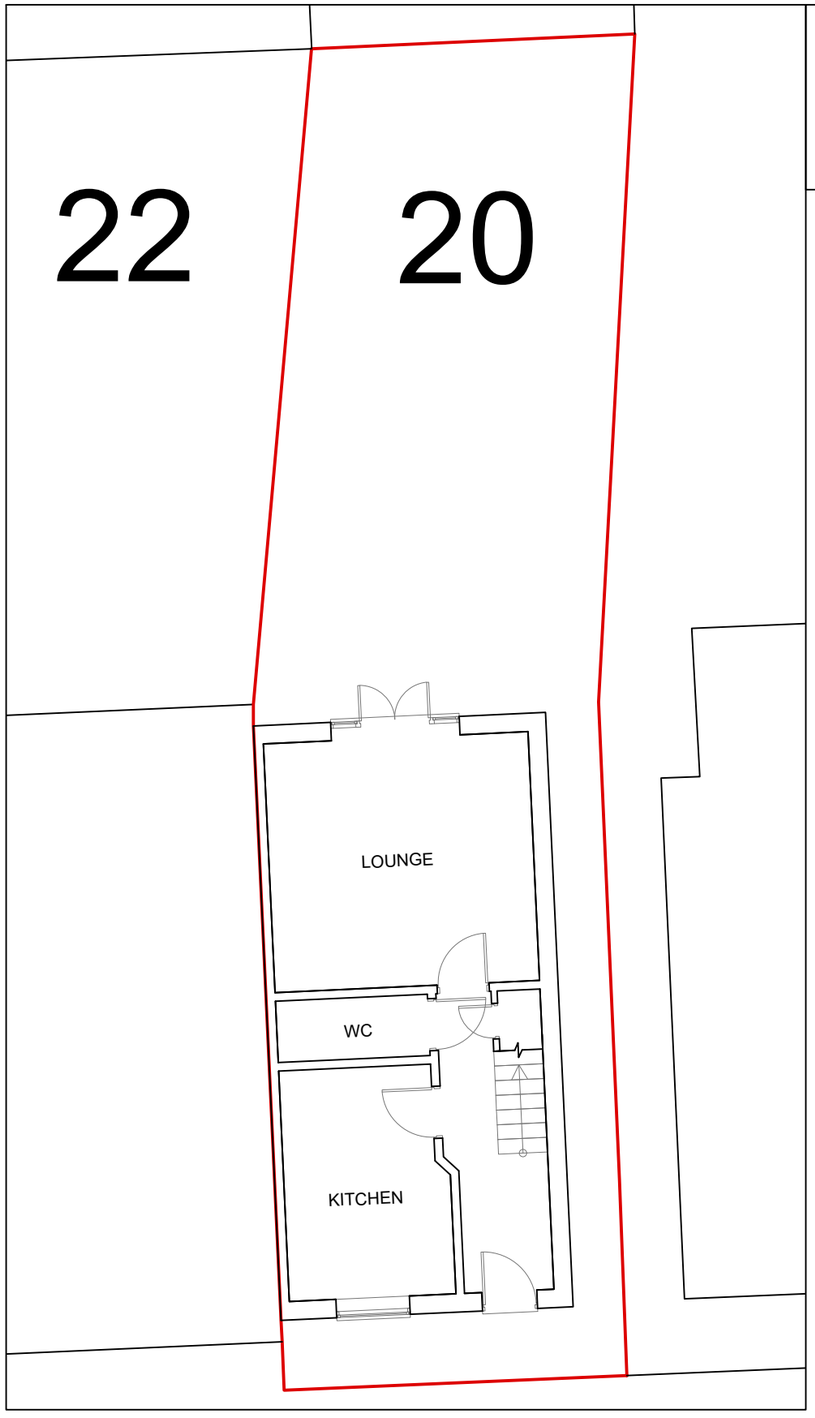

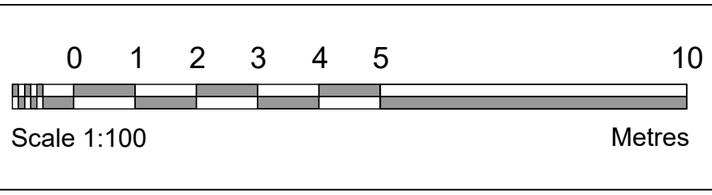

PROPOSAL

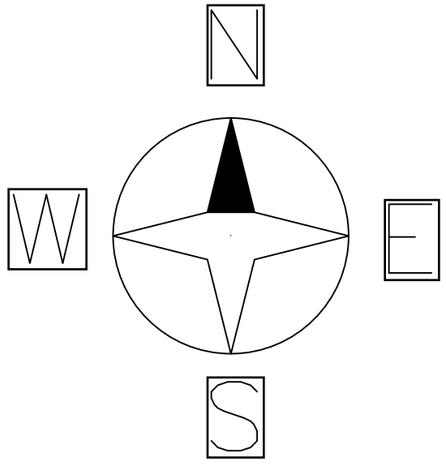

Block Plan - Proposed

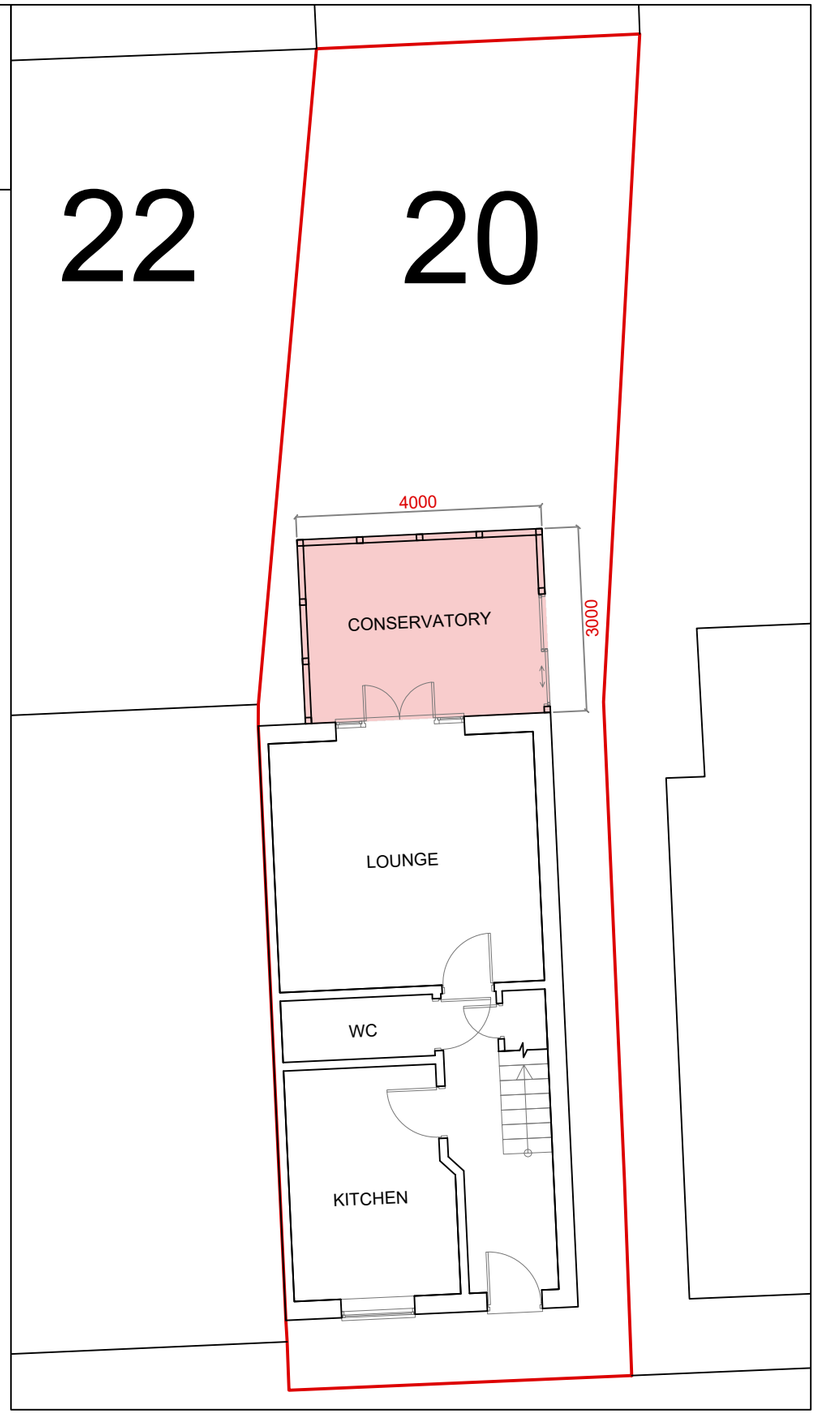

Applicant: Alfredo Lo Address: 20 Water Lily Way, West Durrington, Worthing, BN13 3GR	Project: Conservatory		Revision date: 20/05/2024	Revision: F03	Plan No: PLA003
	Scale: 1:100 @ A3	Date:	Title: BLOCK PLANS Existing & Proposed		

myplanningapp.co.uk