
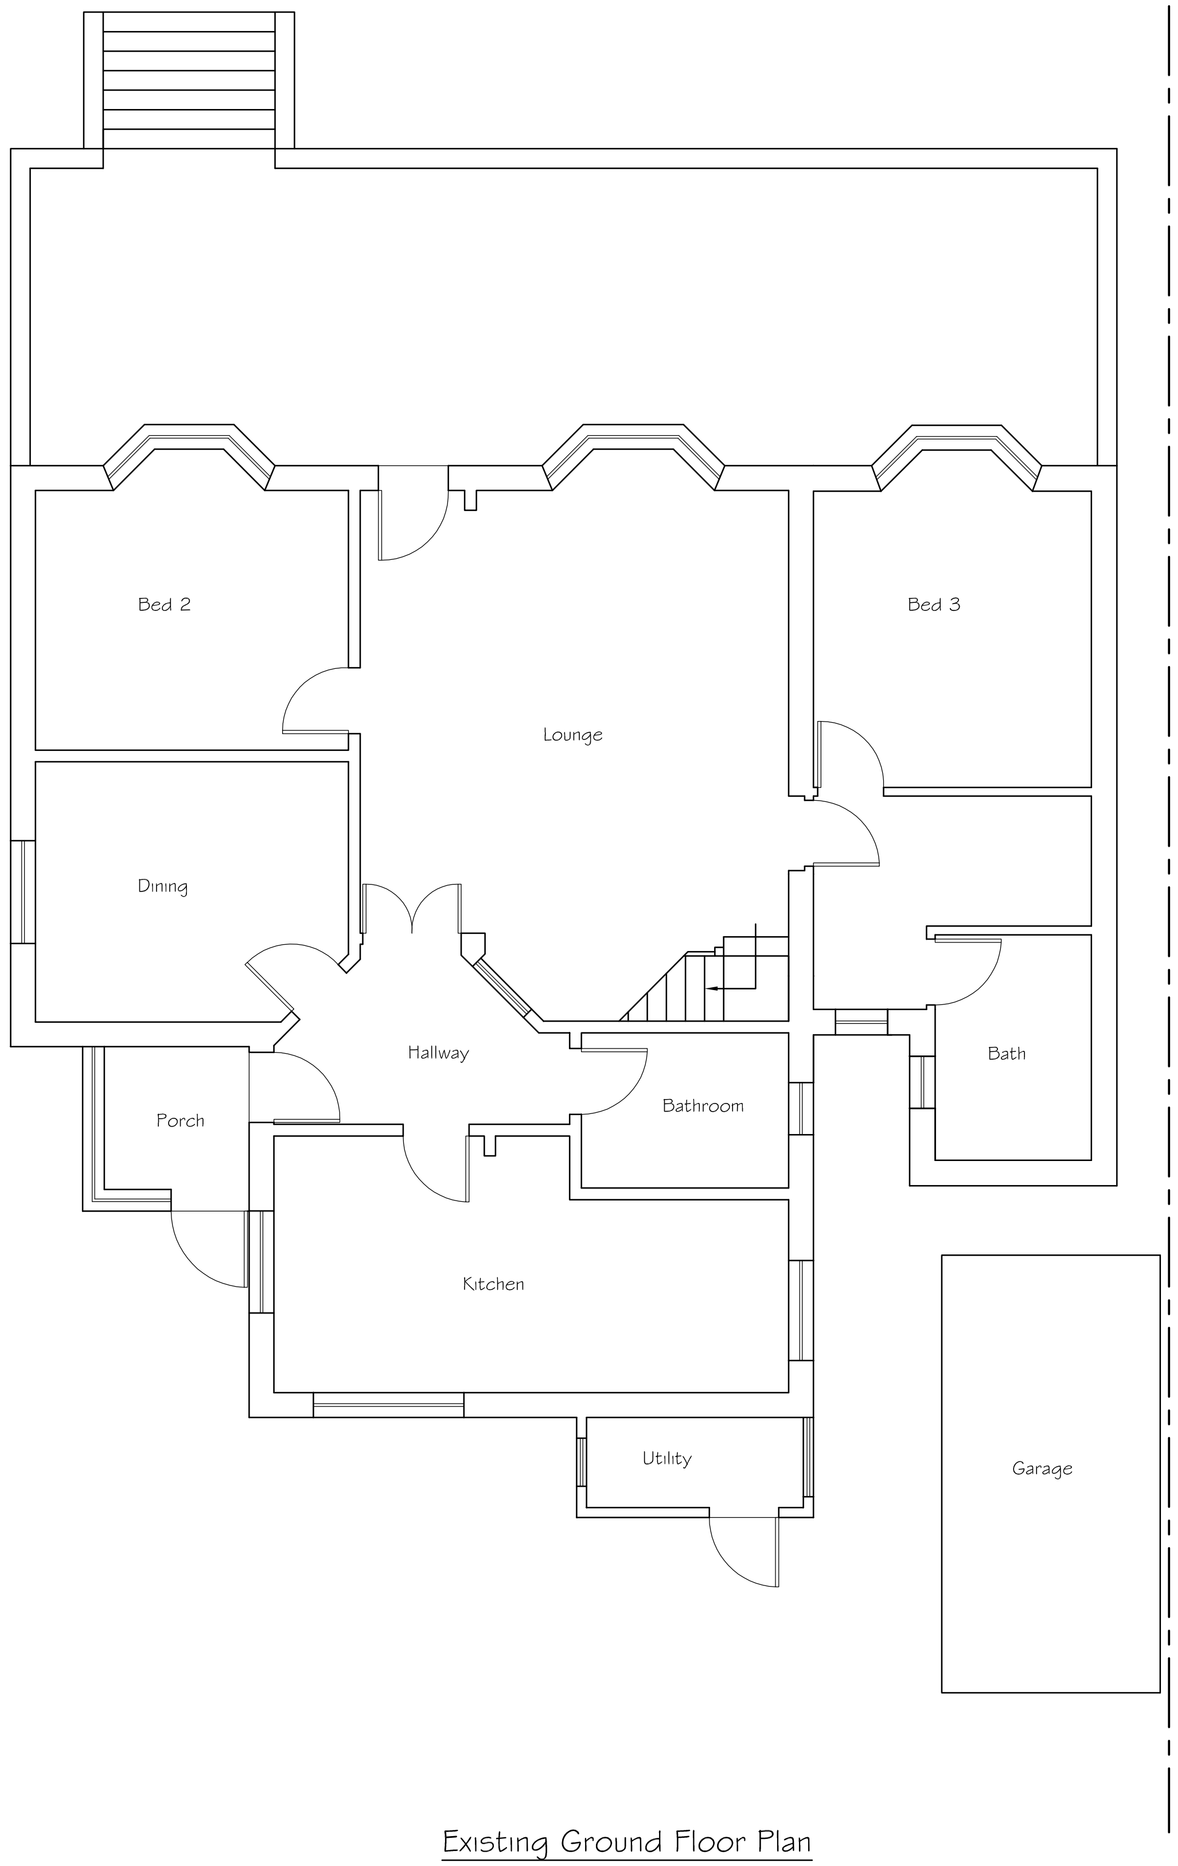


Existing Ground Floor Plan

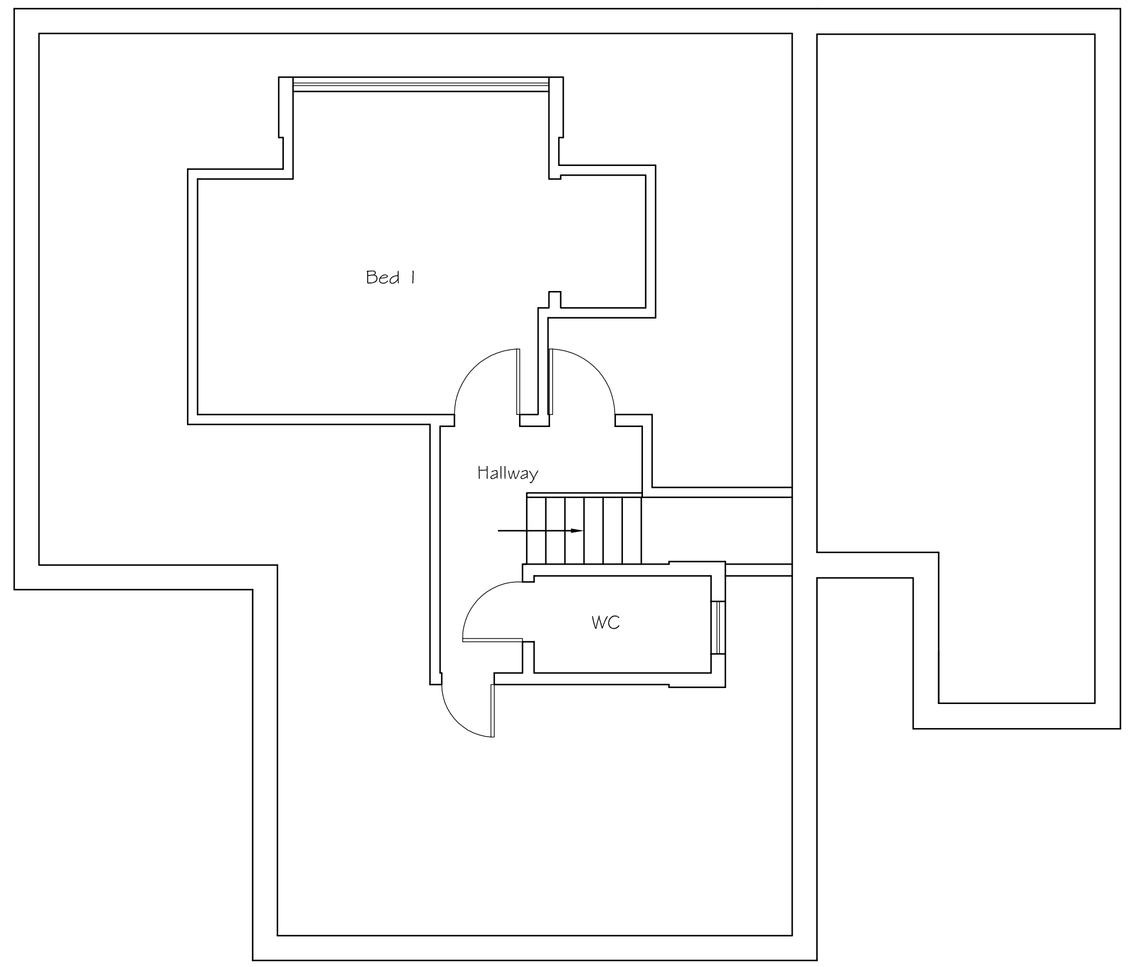

Existing First Floor Plan

Tony Rogers
Building Consultant
Address: 40 Dawn Crescent, Upper Beeding, West Sussex, BN44 3WH
Telephone: 01903 815225

Rev.	Date:	Revision Description:

Client: Mr C Blackman

Address: 7 Fairview Road
Lancing
West Sussex
BN15 0PA

Project: Proposed alterations and enlarged dormer

Scale: 1:50

Date: March 2014

Drawing No: 11/690/01

Drawn By: AWR

Revision: