



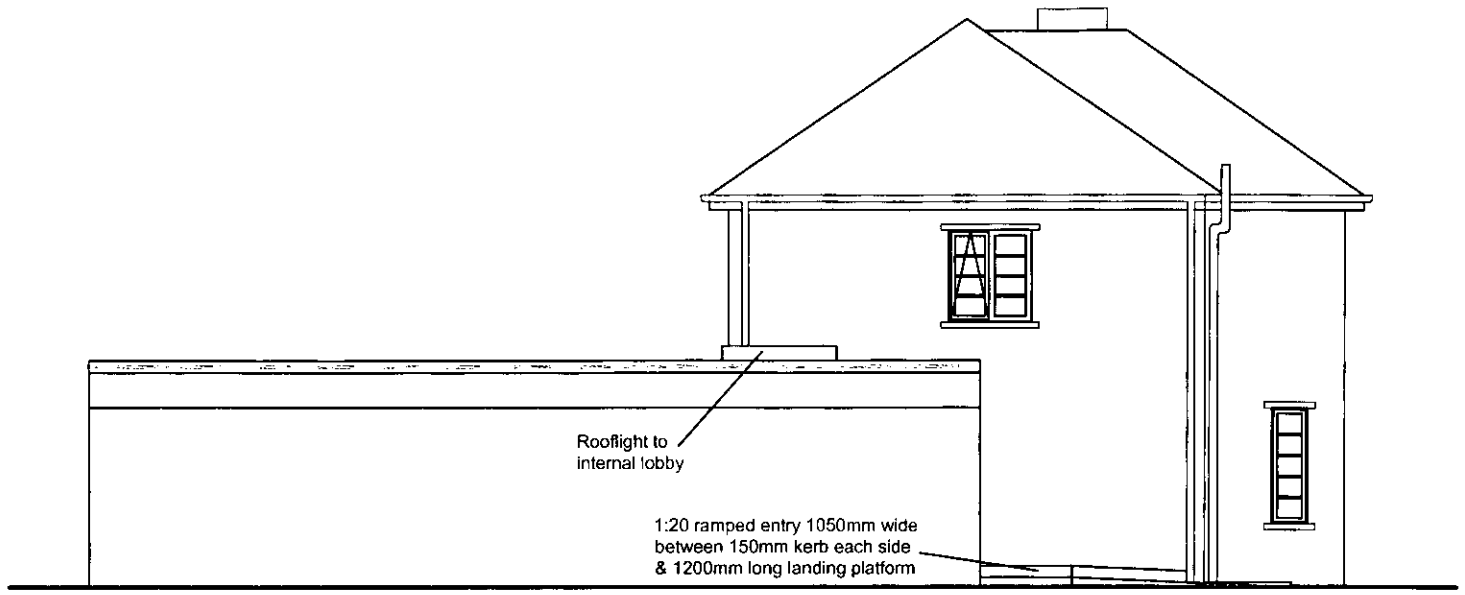

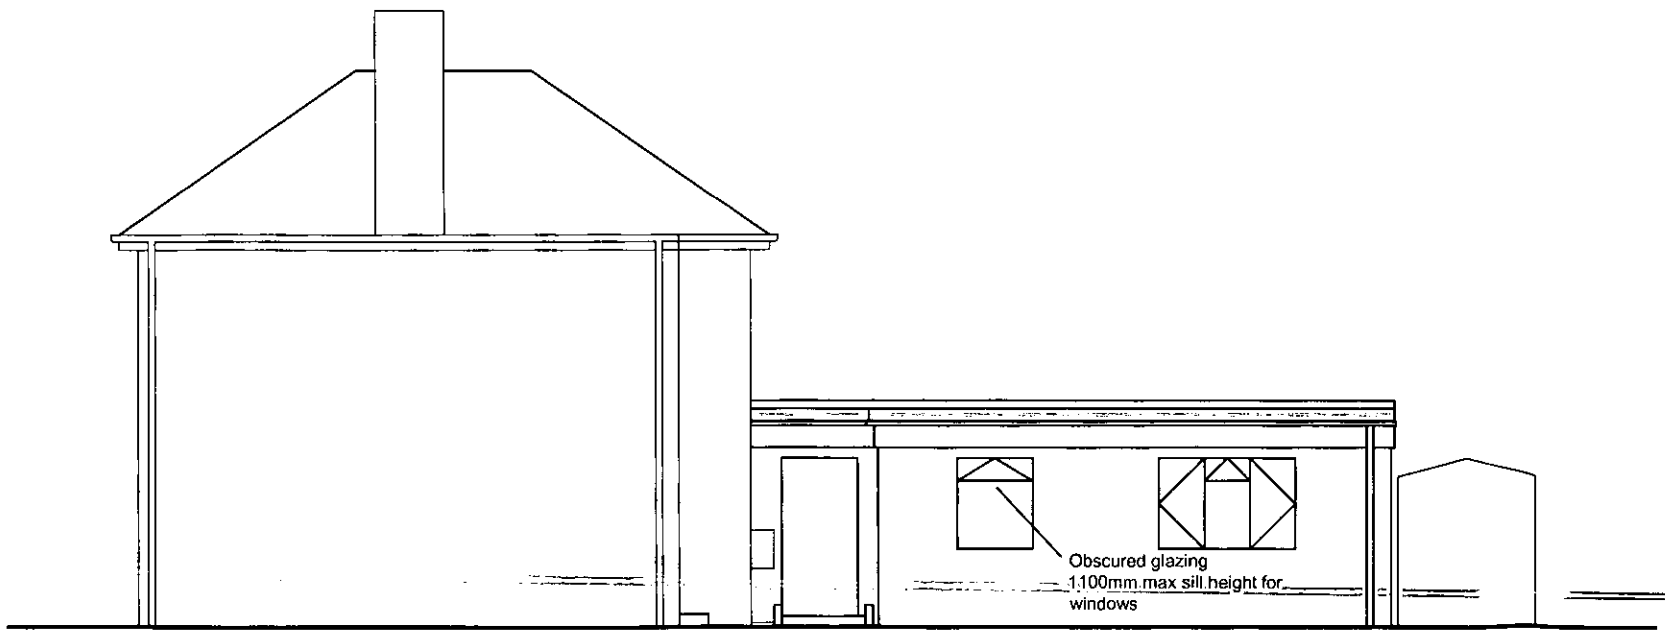



Notes

Do not scale

Except for Planning purposes.

The contractor is required to check all dimensions on site before work commences.

All goods, materials and workmanship to comply with current Building Regulations BSS and COP's and such other requirements as the local/statutory authorities' enforcement officer may consider necessary.

© This drawing is copyright of Crowther Overton-Hart

ADUR & WORTHING
PLANNING SERVICES

PLAN	AWDM/ 0356/14
DATE VALID	20 MAR 2014

Revision	Initial
Project	Proposed Elevations 1 The Close Shoreham By Sea
Drawing	Proposed Elevations
Client	Mr S Hubard
Scale	1:100@A3
Date	Mar. '14
Drawn By	MS
Checked By	

Preliminary	☐	Tender	☐
Planning	■	Construction	☐
Building Regulations	☐	As Built	☐

Drawing No. 142/13.07

Revision

crowther overton-hart

Tel: 01903 816290 Fax: 01903 814163
E-mail: reception@cohsurveyors.co.uk

RICS