
SOUTHERN WATER

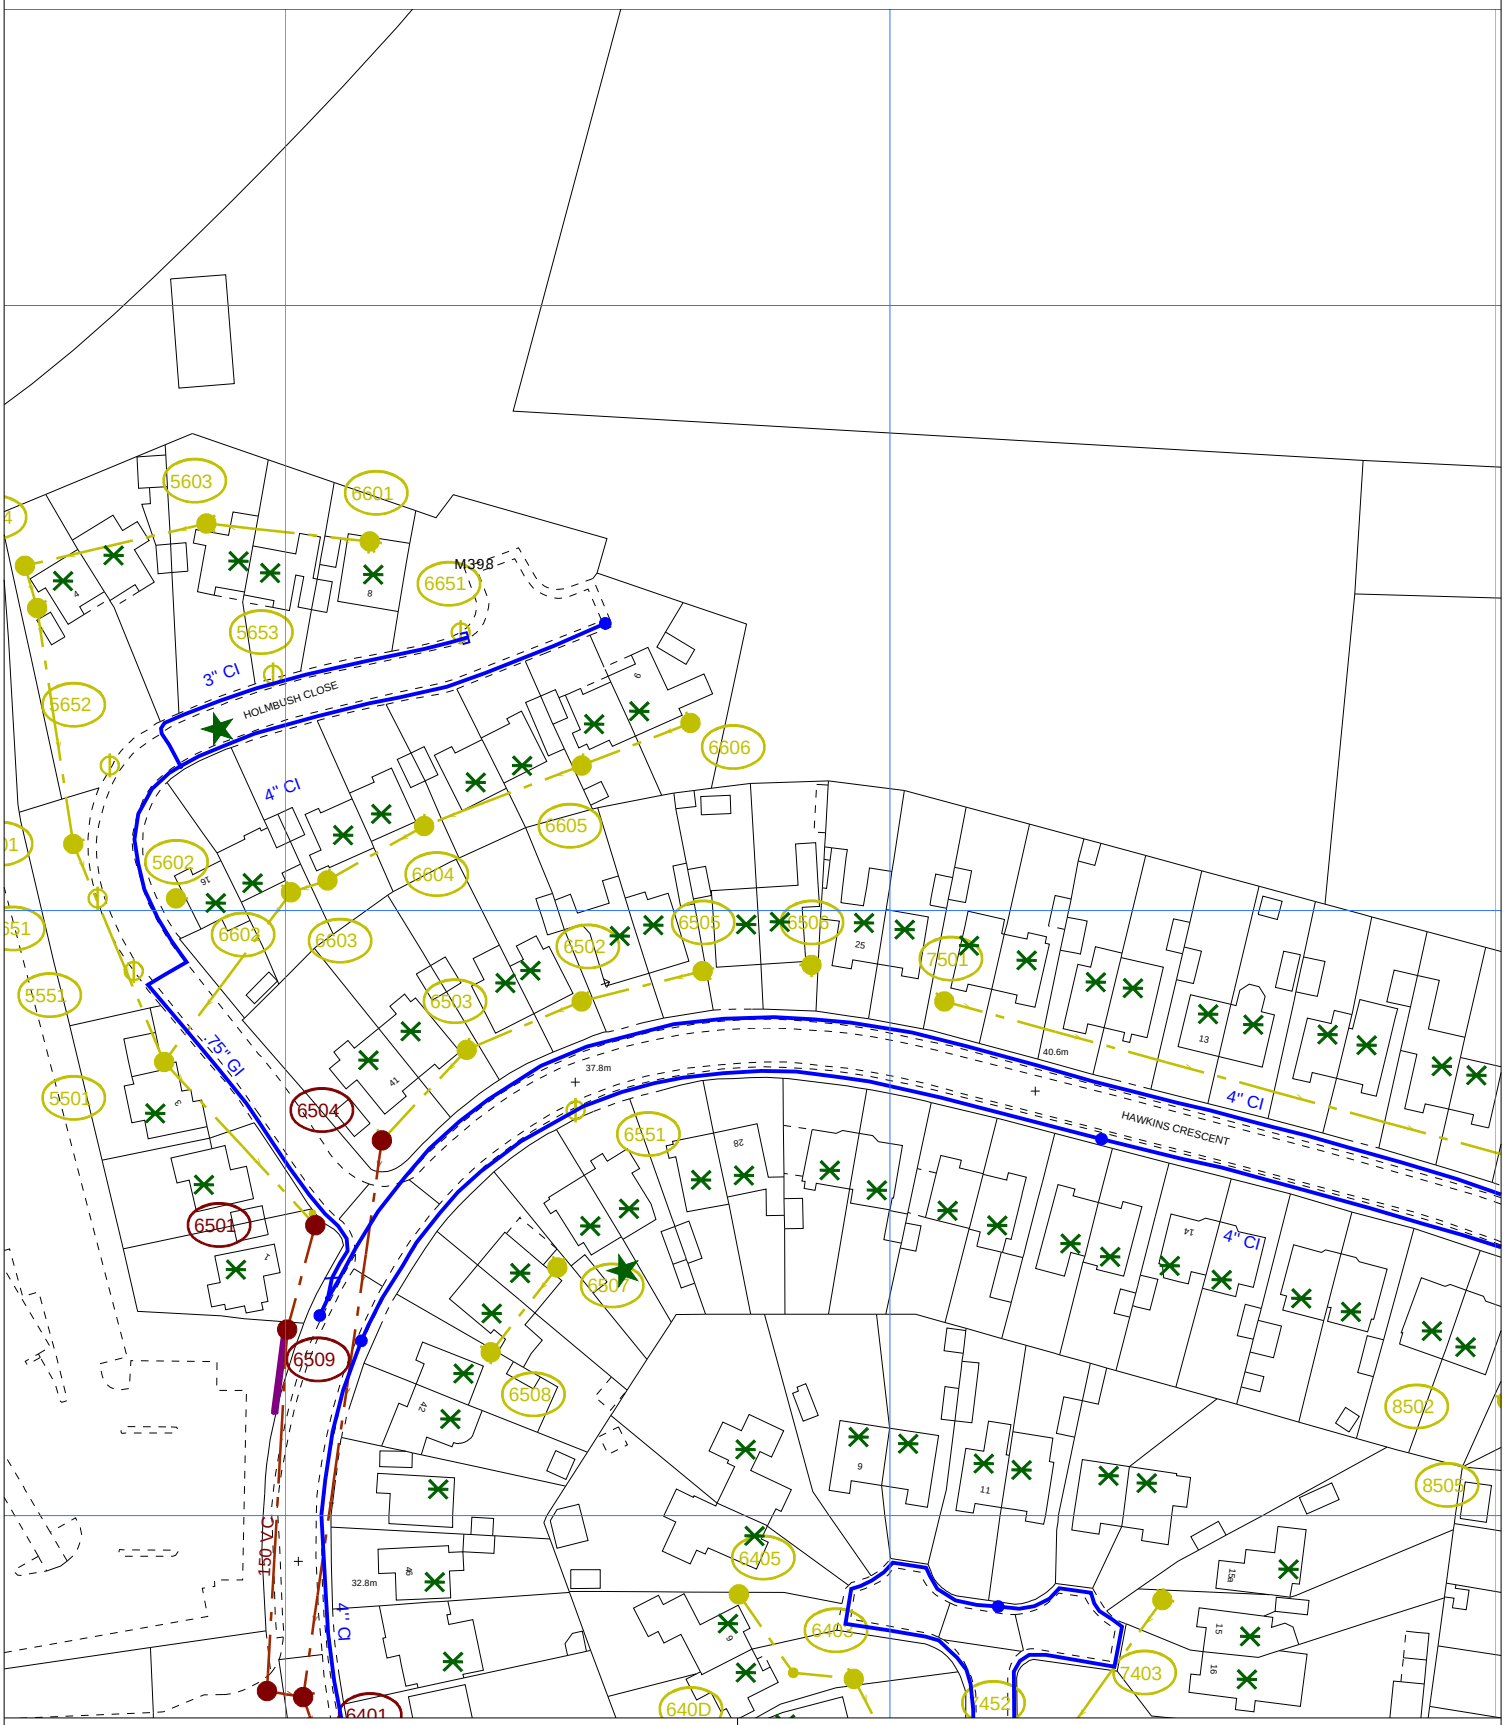

The positions of pipes shown on this plan are believed to be correct, but Southern Water Services Ltd accept no responsibility in the event of inaccuracy. The actual positions should be determined on site.

Based upon Ordnance Survey Digital Data with the permission of the controller of H.M.S.O. Crown Copyright Reserved Licence No. WU 298530

Southern Water

O.S. REF: TQ2306NE	Scale: 1:1250	Printed By: rudraps	Date: 6-8-2021
Screen Print		Southern Water MapGuide Browser	
WARNING: BAC pipes are constructed of Bonded Asbestos Cement		Requested By:	
WARNING: Unknown (UNK) materials may include Bonded Asbestos Cement			