

Site Plan showing location of proposed signage

Scale 1:500@A1

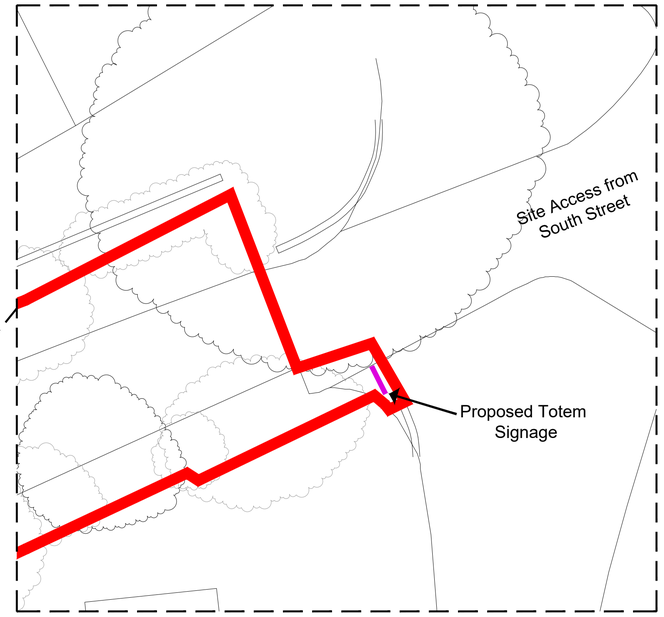

Site Plan showing proposed signage

Scale 1:100@A1

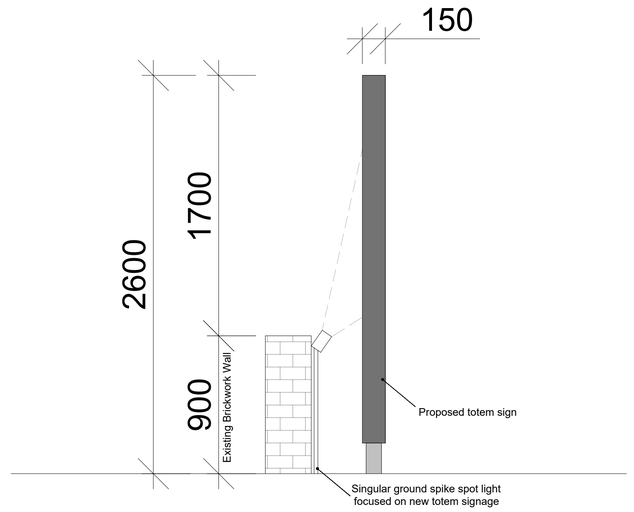

Proposed Signage Section

0.0m 0.2m 0.4m 0.6m 0.8m 1.0m 1.2m 1.4m 1.6m 1.8m 2.0m

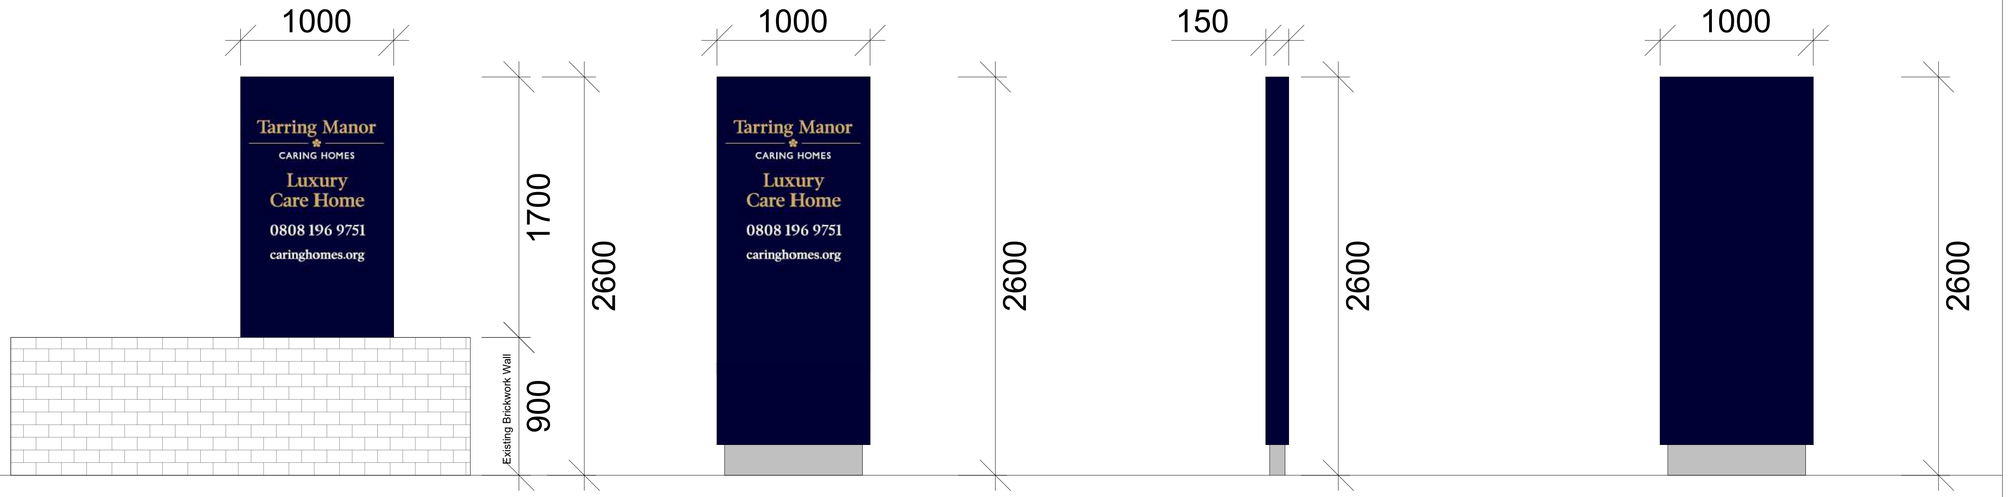

Proposed Signage Front Elevation

Proposed Signage Front Elevation
(Without Existing Wall)

Proposed Signage Side Elevation

Proposed Signage Back Elevation

0.0m 0.2m 0.4m 0.6m 0.8m 1.0m 1.2m 1.4m 1.6m 1.8m 2.0m

Rev	Date	Revision Description	Drawn By	Approved By
D	31/05/23	Signage colour has been updated.	CM	JB
C	04/01/23	Additional plan added to show position of the totem sign.	CM	JB
B	10/11/22	Red line boundary omitted to site entrance.	CM	JB
A	04/11/22	Front Elevation added without the existing brickwork wall.	CM	JB
-	03/11/22	Original Drawing	CM	JB

ADG ARCHITECTS
6 Pioneer Court, Darlington, DL1 4WD
t: 01325 464 111
e: studio@adgarchitects.co.uk
w: www.adgarchitects.co.uk

Client
Caring Homes

Project Information
Proposed 75 Bed Care Home, The Priory, Worthing

Drawing Title
Proposed Signage Elevations and Sections

A1 Scale	A3 Scale
1:20	

Job Number	Drawing Number	Revision
H.13.09	(90-) 1	D

Drawing Issue
PLANNING

© Copyright 2017 ADG Architects Ltd