

No 30

Proposed Front Elevation South 1:100 scale at A1

0 2 4 6 8 10 m

1m



Proposed Side Elevation East 1:100 scale at A1

0 2 4 6 8 10 m

1m



Proposed Rear Elevation North 1:100 scale at A1 No 30

0 2 4 6 8 10 m

1m



No 30

Existing Front Elevation South 1/100 scale at A1

0 2 4 6 8 10 m

1m



Existing Side Elevation East 1/100 scale at A1

0 2 4 6 8 10 m


1m



Existing Rear Elevation North 1100 scale at A1 No 30

0 2 4 6 8 10 m


1m Planning Issue

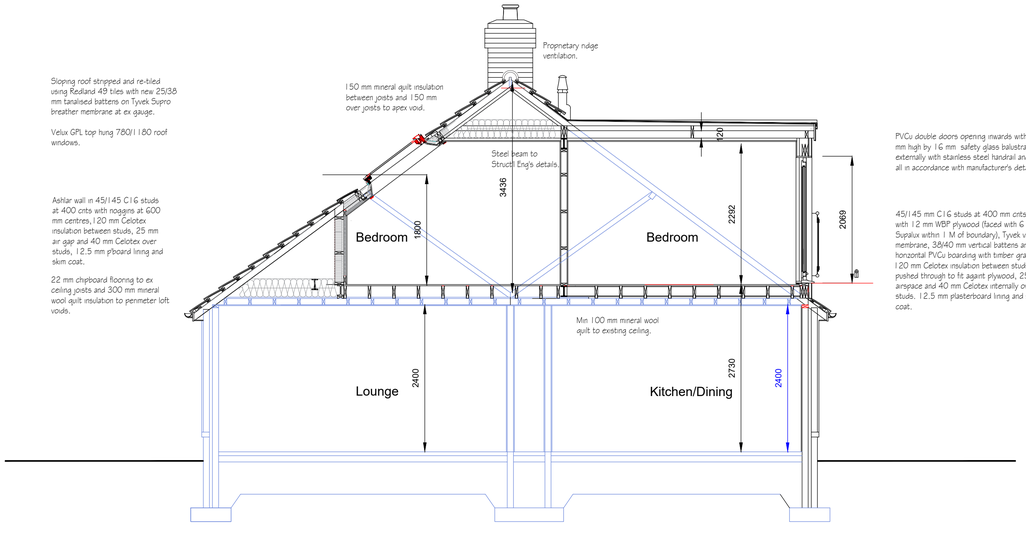

Section A - A 1:50 scale at A1

0 2 4 6 8 10 m

1m

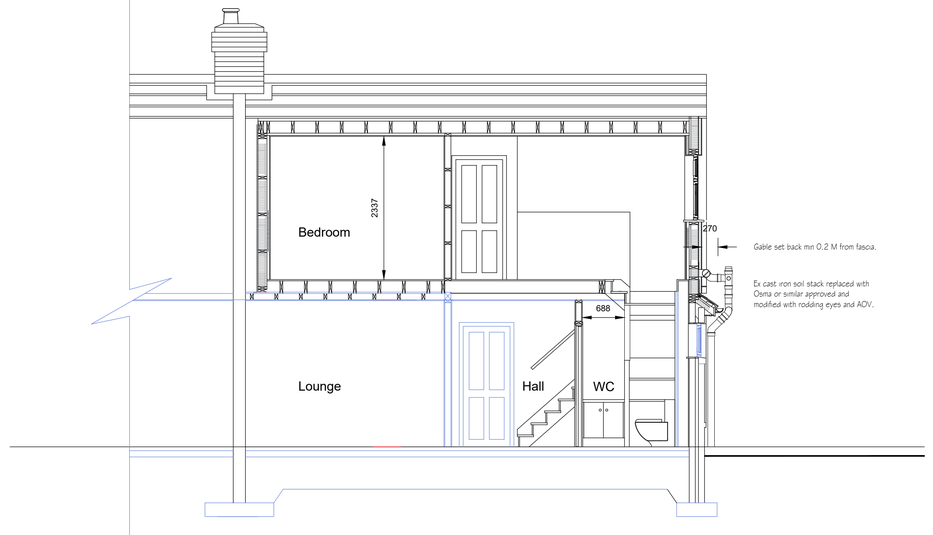

Section B - B 1:50 scale at A1

GMA Architects + Designers
Argosy House Collins Court High Street Cranleigh Surrey GU6 8AS

Tel: 01344 429018
E: g.treyford-moore@hotmail.co.uk

project
Loft Conversion 28 Terringes Ave Worthing BN13 1JE

client
Aaron Beal

drawing title
Proposed Elevations & Sections

drawn GTM

design ©

date 16th May 2023

drawing no. **2308/02**

scale 1:100 & 1:50

rev.

all dimensions must be verified by the contractor before commencing any operation or fabrication

no dimension to be scaled