GENERAL NOTES

This drawing is © 2021 BRICK Architects Ltd

Drawing is not to be scaled. Dimensions are in millimetres unless noted otherwise

This drawing must be read in conjunction with all other relevant drawings and specifications from the Architect and other consultants

All dimensions are to be checked on site, errors or omissions must be reported to the Architect before commencement of works. If in doubt, ask


SCHEME DESIGN SUBJECT TO
STRUCTURAL ENGINEER /SERVICES ENGINEER,
& PLANNERS COMMENT

0 1000 2000 3000 4000 5000 6000 7000 8000 9000 1000


SCALE BAR IN mm 1:100



EAST (FRONT) ELEVATION

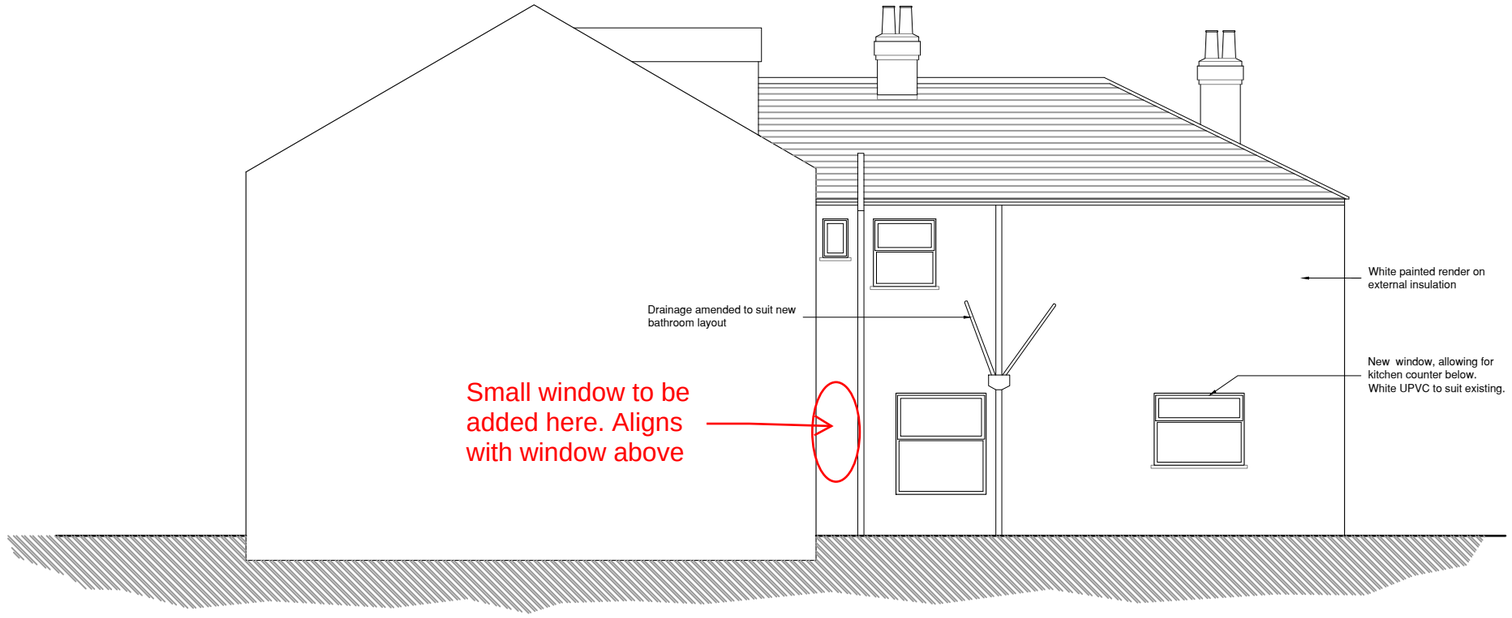

NORTH (SIDE) ELEVATION

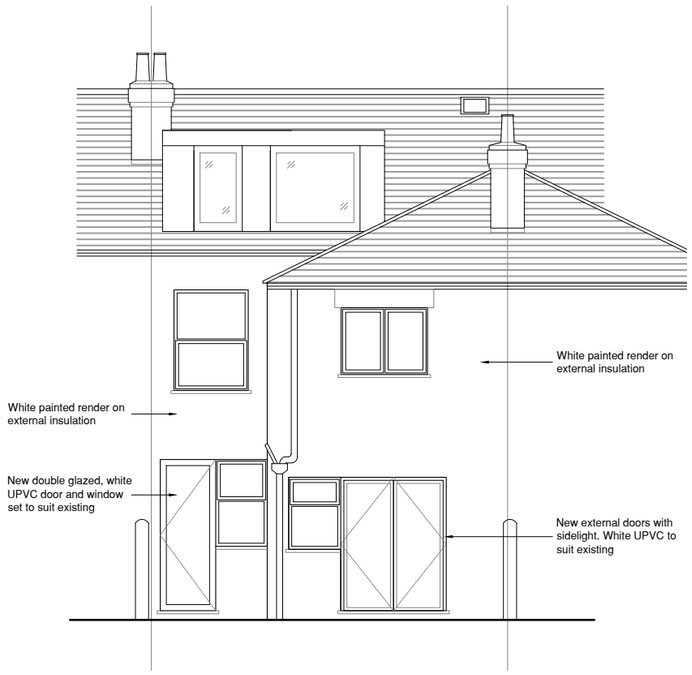

WEST (REAR) ELEVATION

rev	date	description	drawn	audited
C	19/05/2021	Elevation annotation altered to suit council comment	JP	-
B	07/05/2021	Updated following client comment	JP	-
A	23/04/2021	Updated following client comment	JP	-
/	23/03/2021	Issued for information	JP	-

drawing status

PLANNING

project	job no	drawn	audited	scale	date
21A Wordsworth Road Worthing, BN11 3NH	20-045	JP	JC	1:100@A3	Feb'21

drawing title: **Proposed Arrangement Elevations**

drawing number: **17-002_PL_231**

revision: **C**

www.brickarchitects.co.uk

© 2021 BRICK Architects Ltd

info@brickarchitects.co.uk