



Proposed Ground Floor Plan 1:50

vertical timber slatted screening

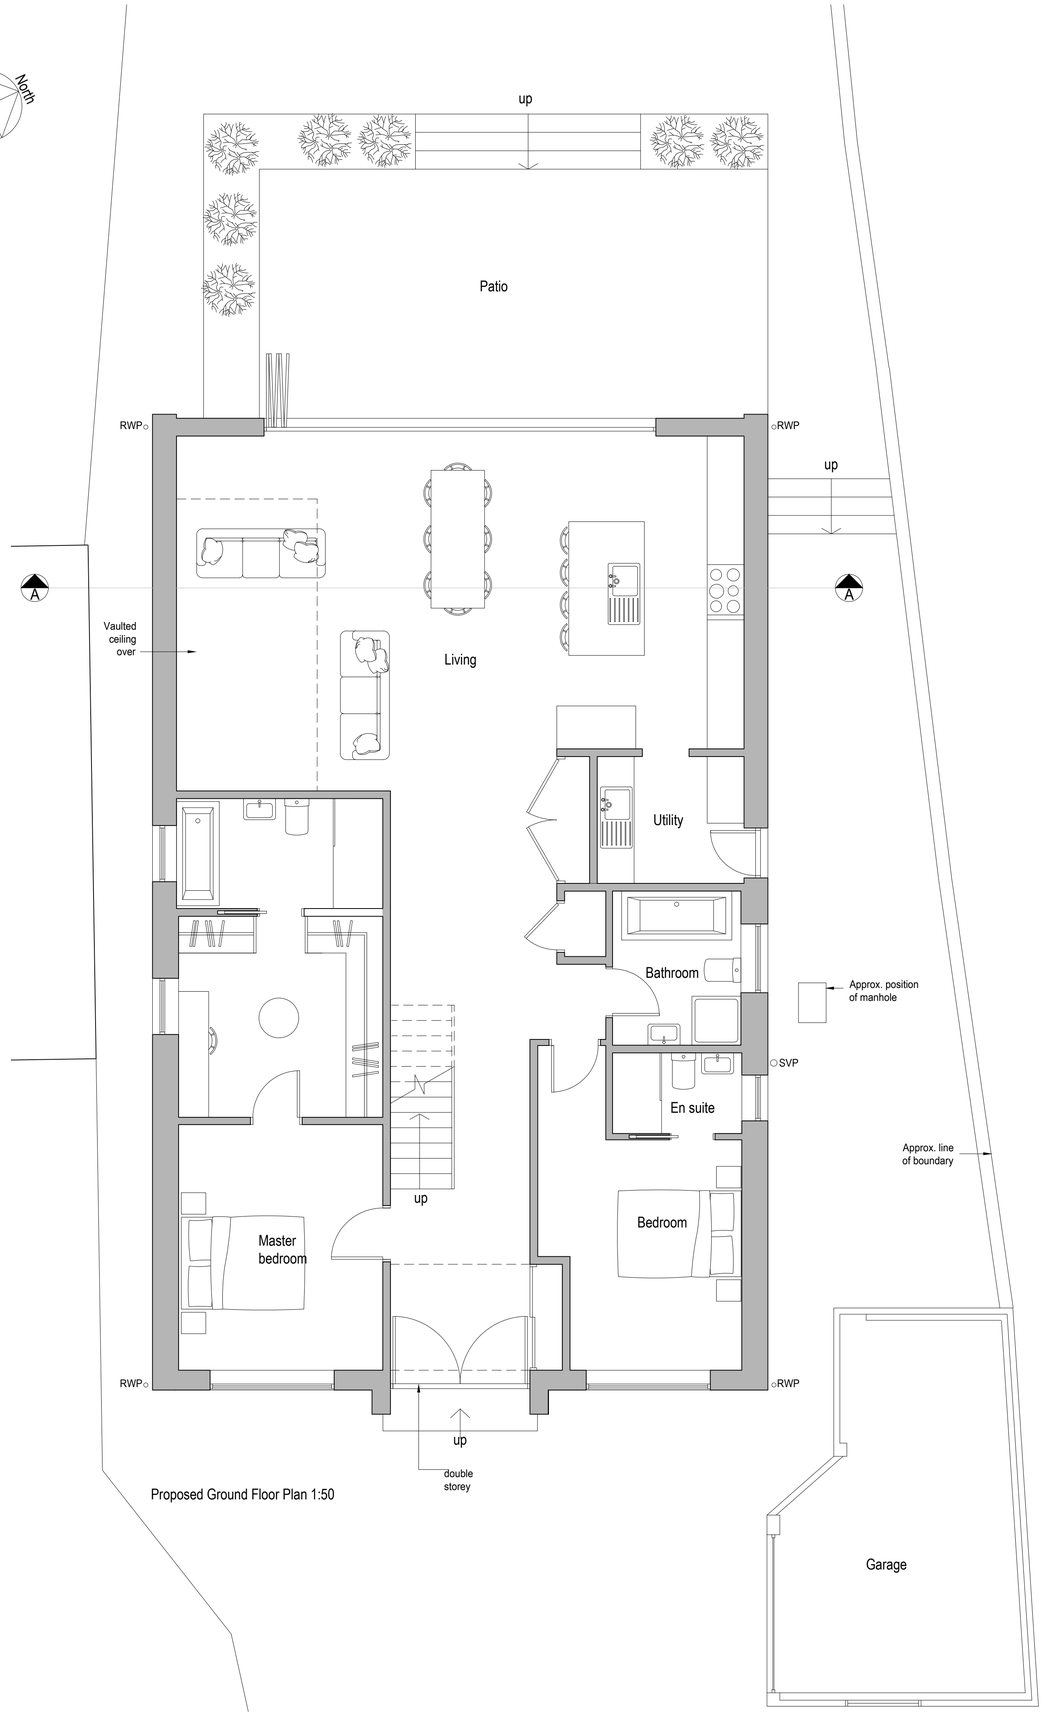

Block Plan 1:500

North

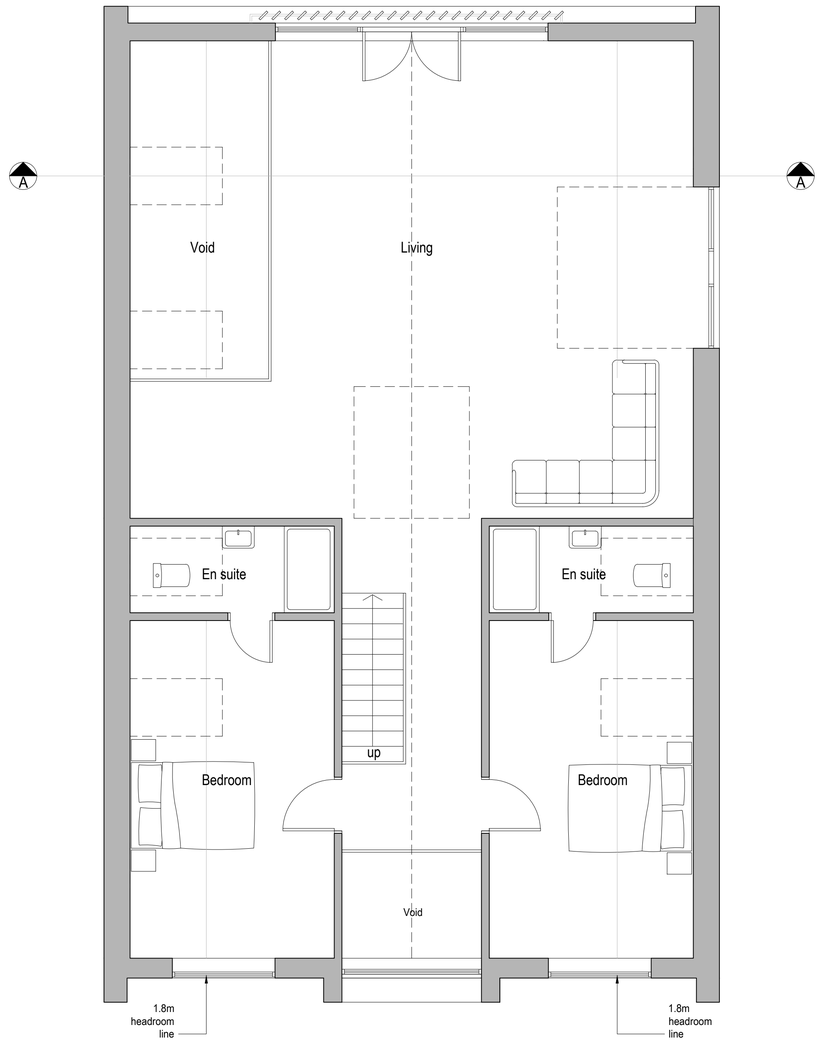

Proposed First Floor Plan 1:50

1:50 0 1 2 3 4 5 6 7 8 9 10m

Rev D 24.05.23 Rear screening and raised terrace removed
Rev C 18.05.23 Rear patio reduced and screening added
Rev B 26.04.23 Rooflights removed
Rev A: 01/2/23 North amendments

bpm Architectural Services Limited

client: Mr and Mrs Smith

project: Rosecroft
The Street
Shoreham-by-Sea
BN43 5NJ

project ref: 2023 Drawing No. 03D

drawing title: Proposed Plans

drawn by: JB

date: Jan 23 scale: 1:50@ A1

www.bpmnet.co.uk
info@bpmnet.co.uk

Do not scale off drawing, check all dimensions on site before work is commenced

All goods materials workmanship to conform with current building regs BSS and COP's