46 Sedbury Road
Current House Plan
1:50 scale

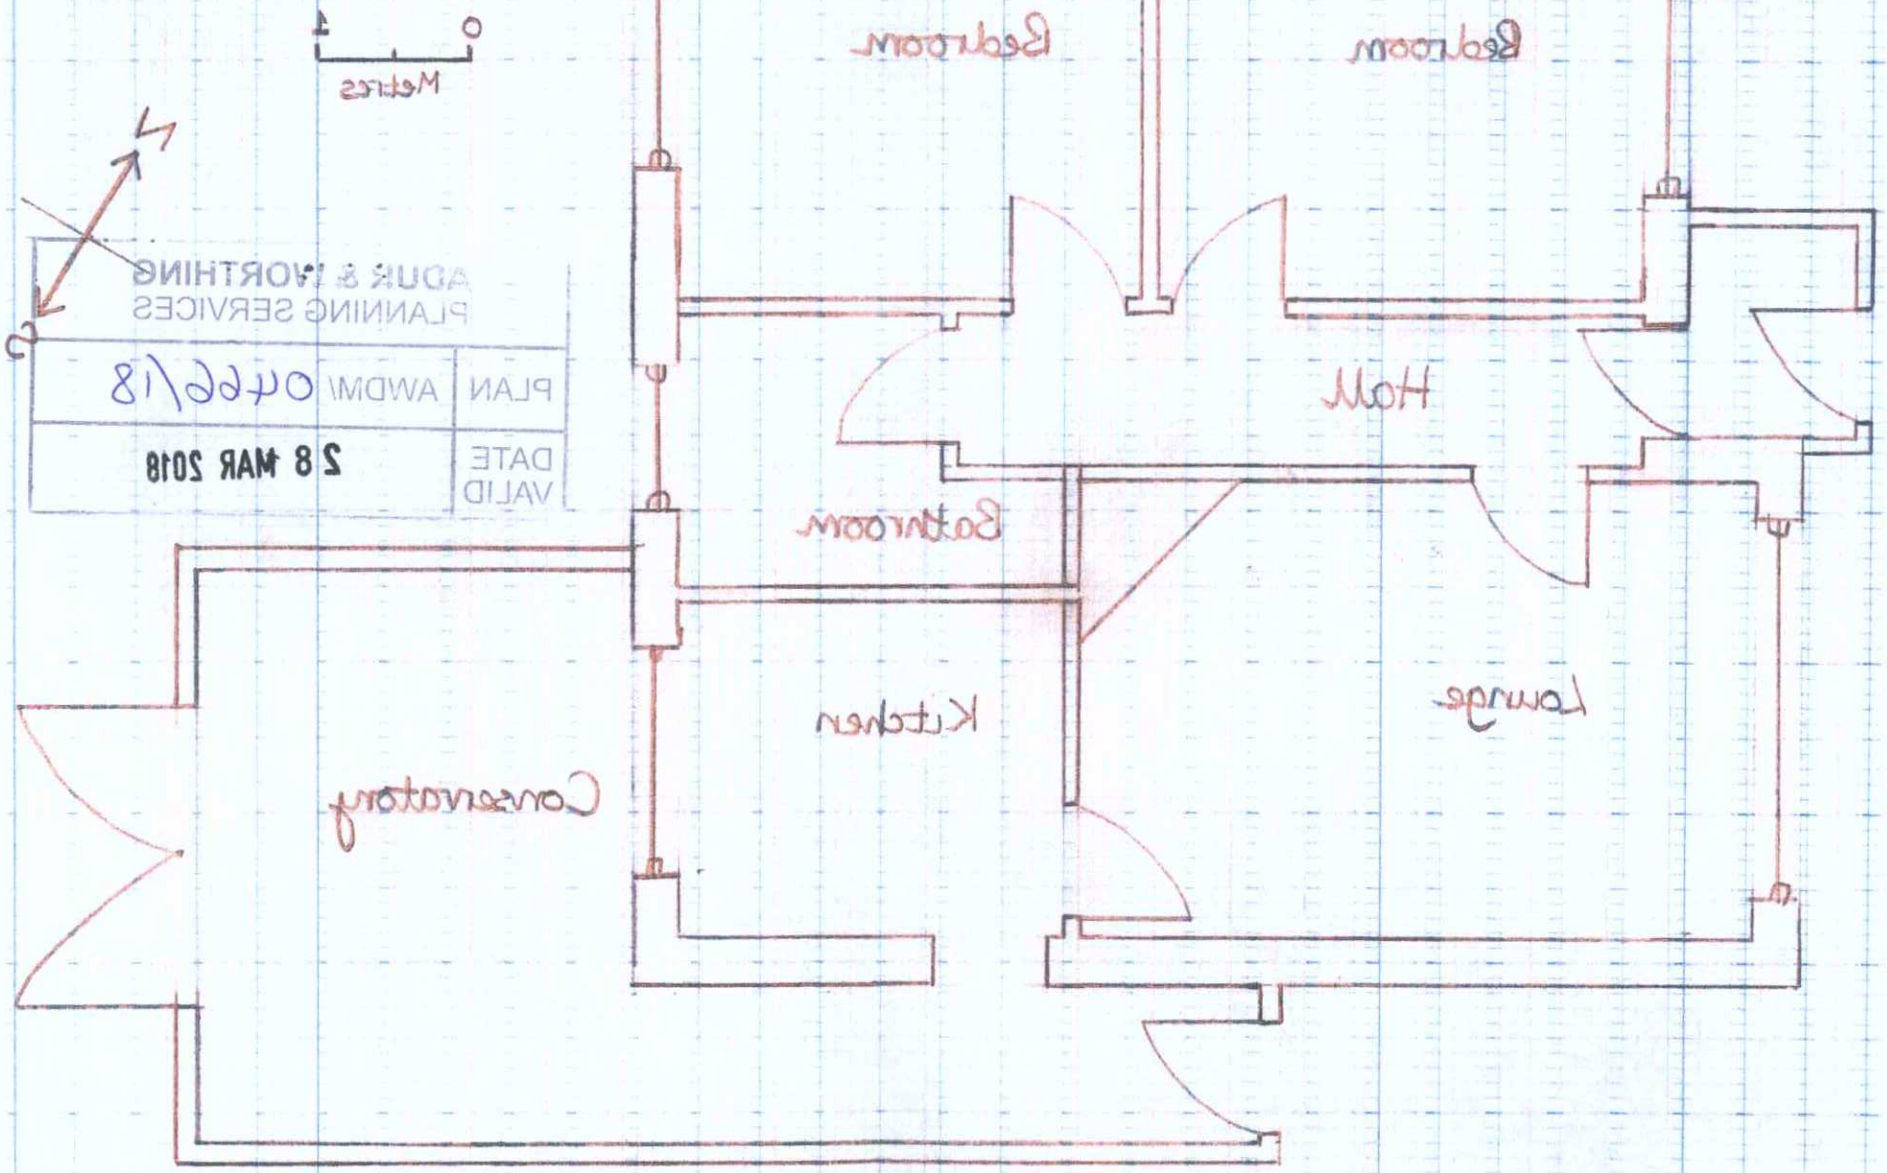

ADUR & WORTHING
PLANNING SERVICES

PLAN	AWDM/ 0466/18
DATE VALID	28 MAR 2018