



1 ELEVATION FACING WEST

1 : 100

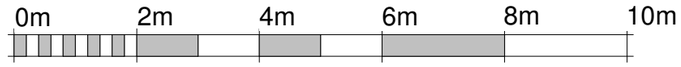

VISUAL SCALE 1:100 @ A3

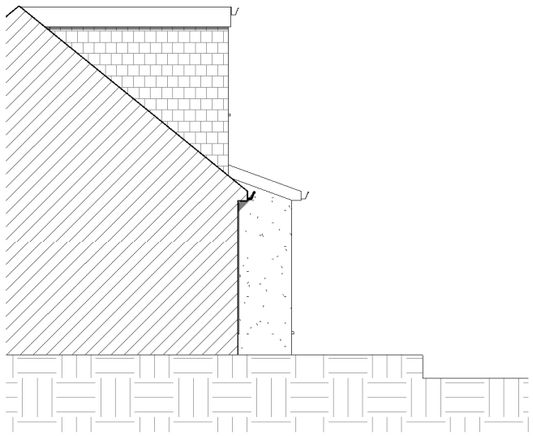

2 ELEVATION FACING NORTH

1 : 100



3 ELEVATION FACING SOUTH

1 : 100

KRONA DESIGN
ARCHITECTURAL DESIGN & DRAFTING
4 Union Place | Worthing | BN11 1LG
info@kronadesign.co.uk | kronadesign.co.uk
Tel: 01903 256150 Mob: 07827 994111

PROJECT

Rear Extension

ADDRESS

23 Milton Drive
Southwick
West Sussex

TITLE

Existing Elevations

CLIENT

Mr & Mrs Coleman

DRAWN	STATUS	DATE
JLB	Design	02/03/21

SCALE (@ A3)	PROJECT NUMBER
1 : 100	KD.1121

DRAWING NUMBER	REV
A.200	

© KRONA DESIGN