

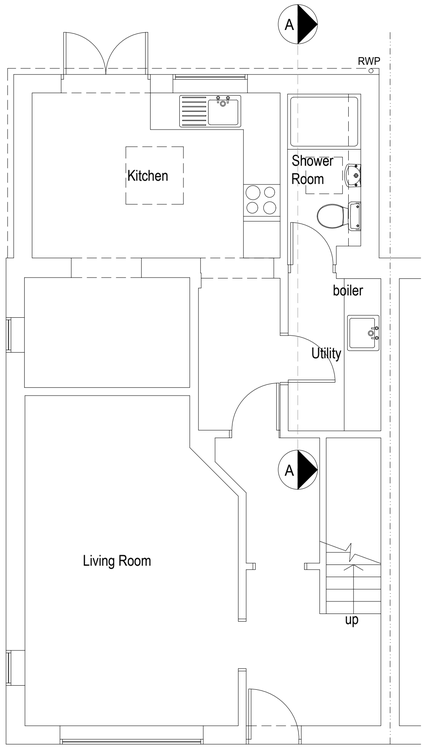



Existing Ground Floor Plan 1:50

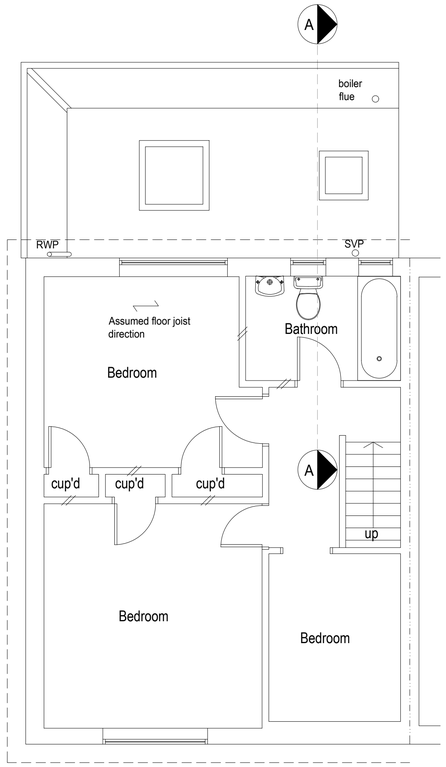


Existing First Floor Plan 1:50

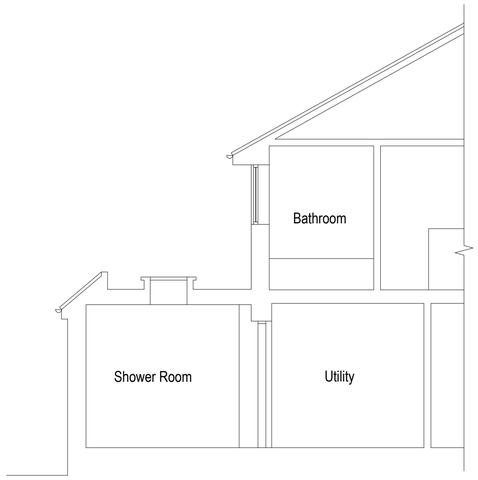

Existing Section A-A 1:50

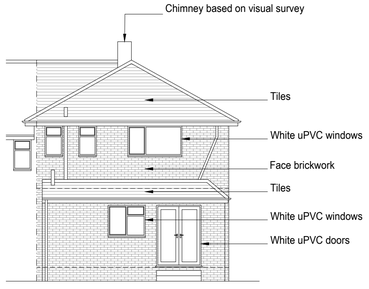

Existing Rear Elevation 1:100

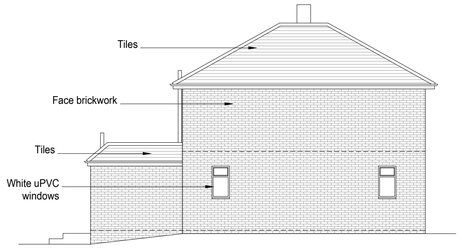

Existing Side Elevation 1:100



Location plan 1:1250

North

1:1250 0 10 20 30 40 50 60 70 80 90 100

1:100 0 1 2 3 4 5 6 7 8 9 10m

1:50 0 1 2 3 4 5 6 7 8 9 10m

amendments

bpm Architectural Services Ltd.

client: Emily Pike

project: 6 Holmbush Way
Southwick
Brighton
BN42 4YA

project ref: 2458 Drawing No. 01

drawing title: Existing plans, elevations and section

drawn by: TD

date: Jan 21 scale: 1:50/100@ A1

www.bpmnet.co.uk
info@bpmnet.co.uk

Do not scale off drawing, check all dimensions on site before all work is commenced

All goods materials workmanship to conform with current building regs BSS and COP's