x DO NOT SCALE FROM THIS DRAWING



West Elevation

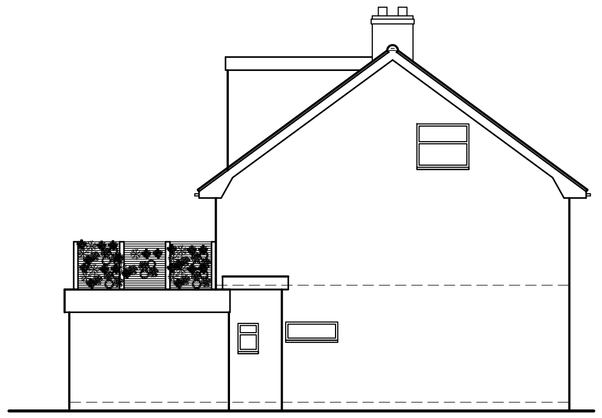

North Elevation



East Elevation

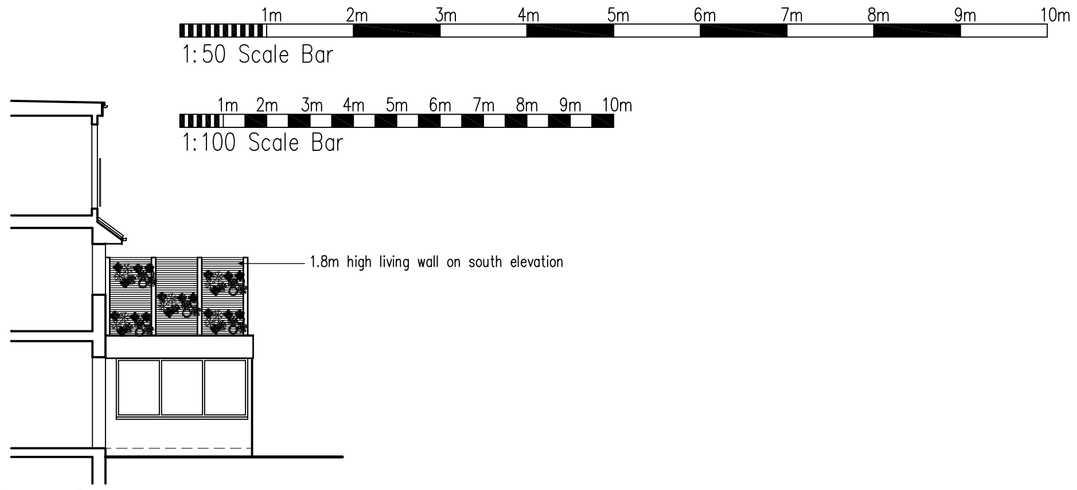

South Elevation

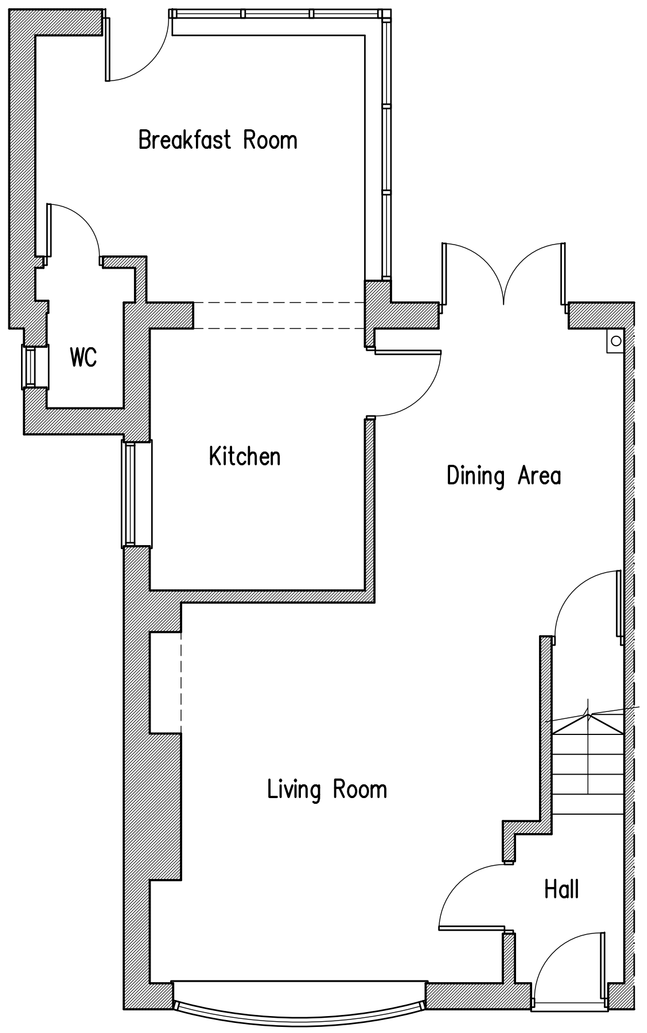

Ground Floor Plan

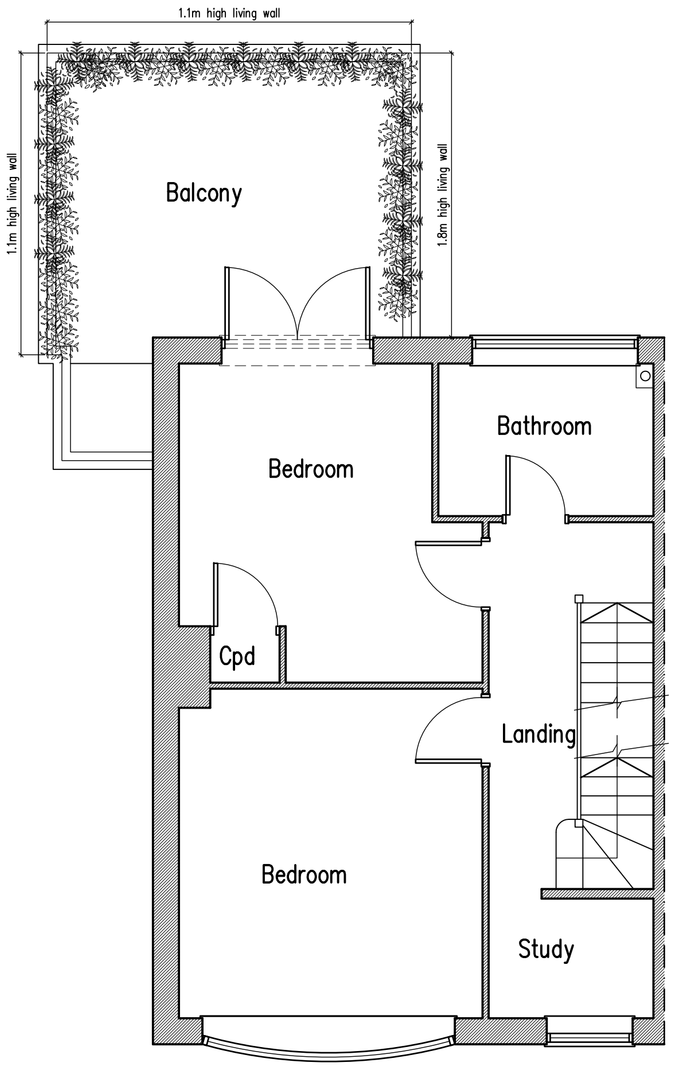

First Floor Plan

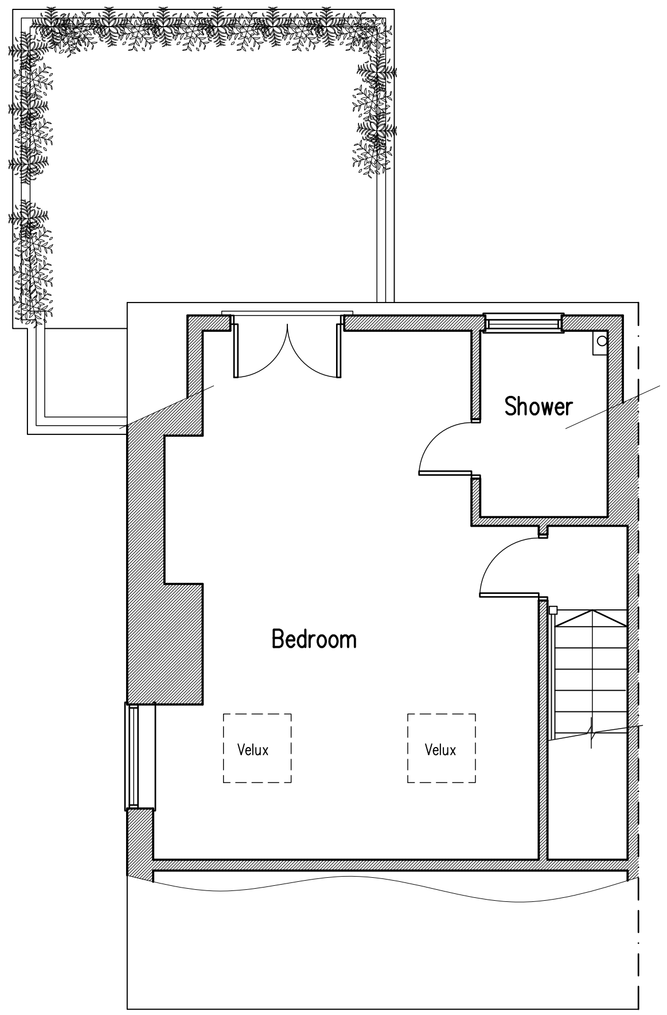

Second Floor Plan

Proposed Balcony at: 155 Greenacres, Shoreham-By-Sea, West Sussex

rja Planning & Building Consultants Ltd.
1st Floor
10 High Street
Shoreham-By-Sea
West Sussex BN43 5DA
t: 01273 467297 mob: 07971 375739
e: rex@rjapbc.co.uk web: www.rjapbc.co.uk

Chartered Institute of Architectural Technologists

PROJECT: 155 Greenacres, Shoreham-By-Sea
DRAWING TITLE: Proposed Floor Plans & Elevations
CLIENT: Miaranda Vincent
DWG NO: 21866-02
REVISION:
SCALE: 1:50, 1:100 @ A1
DATE: 09.11.21
DRAWN: rex