


GROUND FLOOR PLAN.

REAR ELEVATION

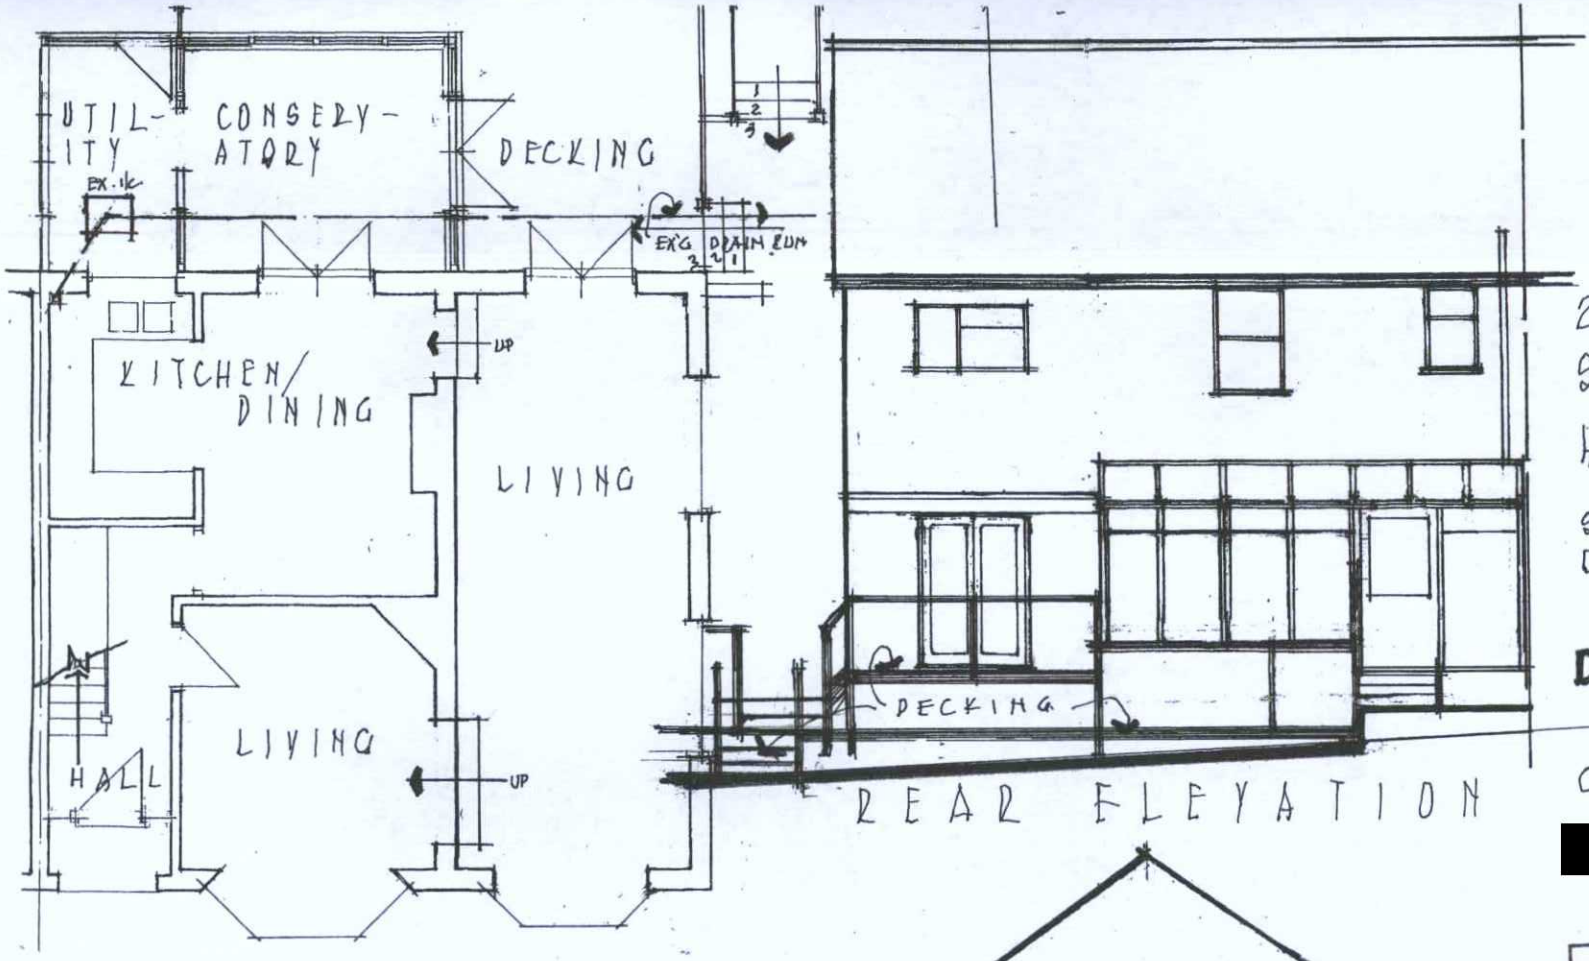



SIDE ELEVATION

23 MILE OAK ROAD
SOUTHWICK.

HOUSE AS EXISTING

SCALE 1/100 m
DATE OCT 2015

DRG. 15/15/2.

GORDON F DIXON

[redacted]

ADUR & WORTHING
PLANNING SERVICES

PLAN	AWDM/ 1489/15
DATE VALID	25 NOV 2015