26 Montford Close

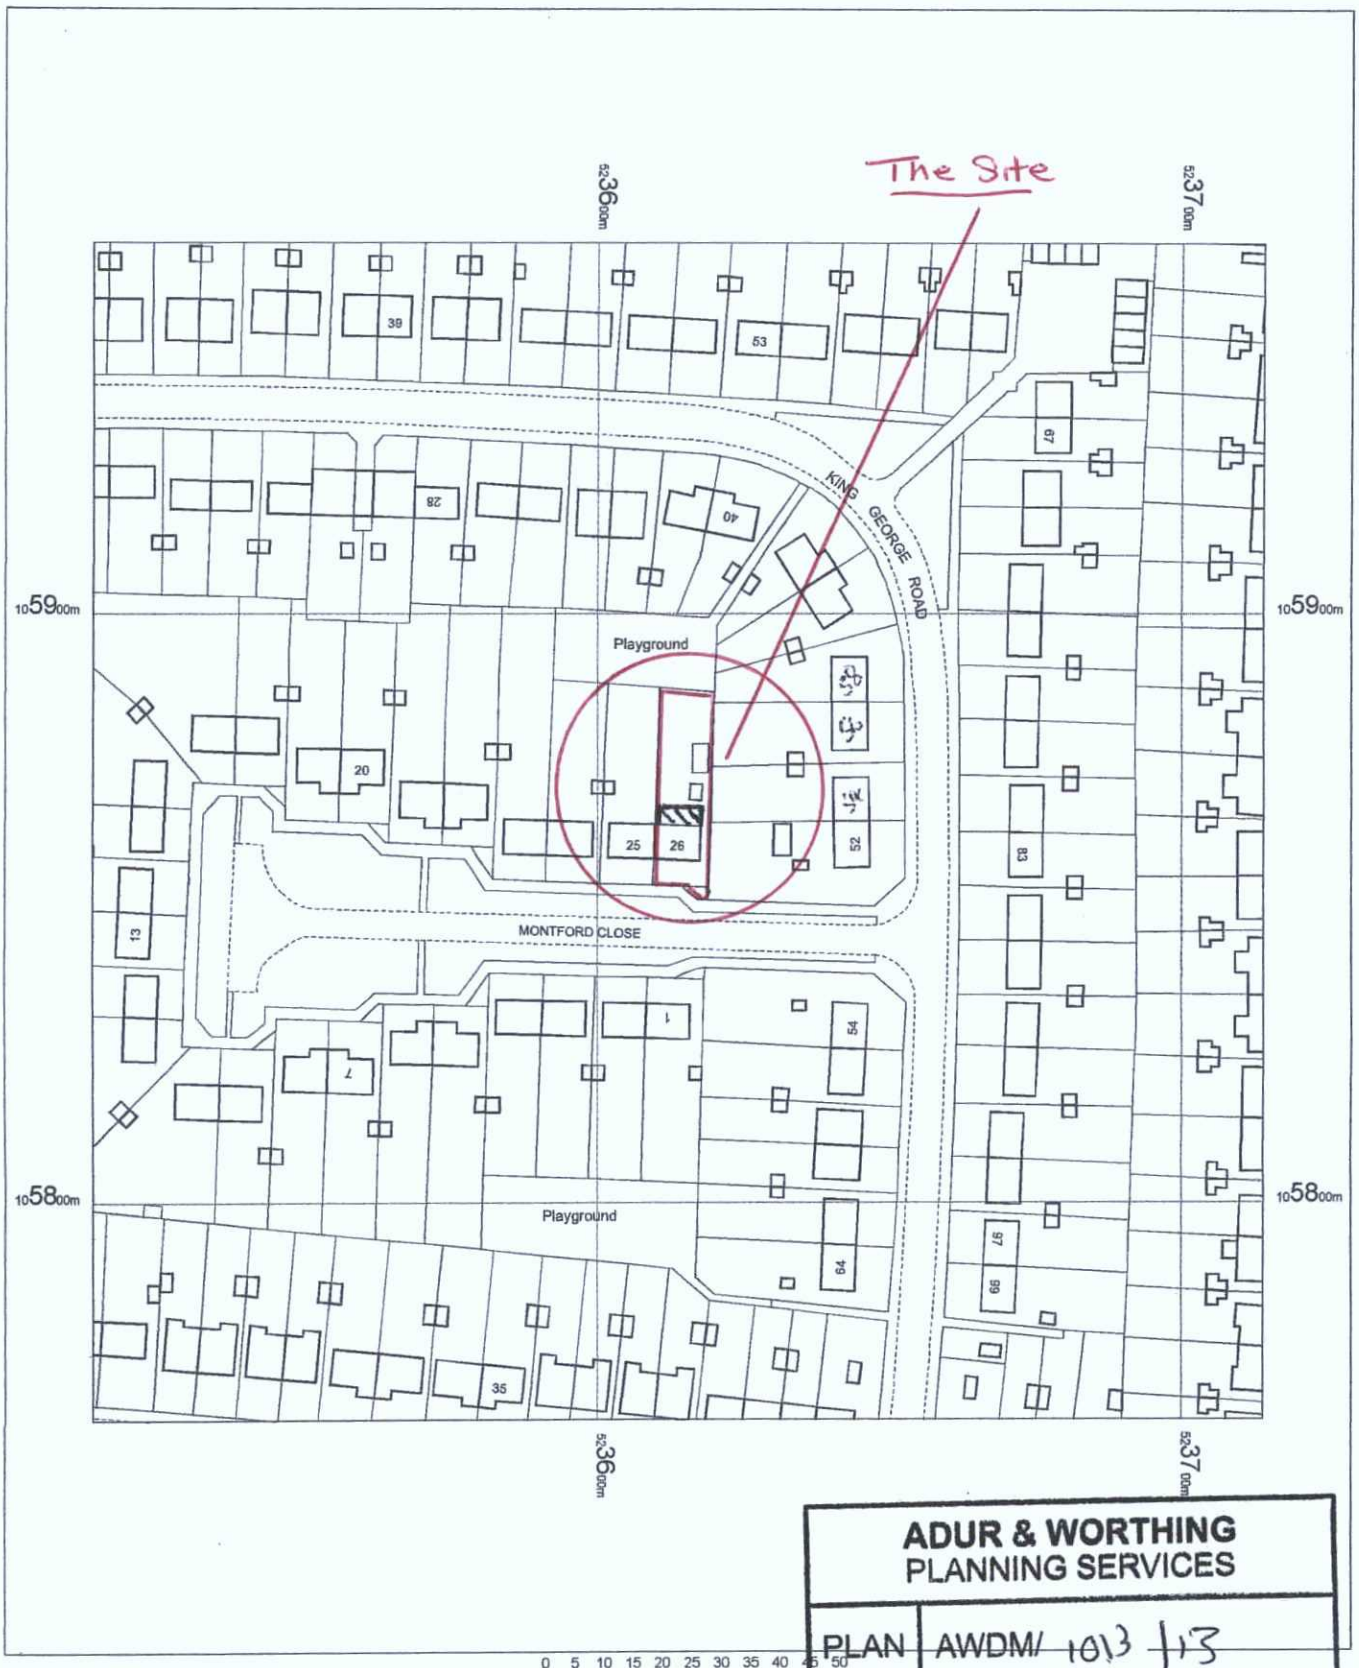

0 5 10 15 20 25 30 35 40 45 50
m

ADUR & WORTHING
PLANNING SERVICES

PLAN	AWDM/ 1013 /13
DATE VALID	19.8.13

N

OS Mastermap
12 August 2013, ID: BLJT-00250014
www.planningapplicationmaps.co.uk

1:1250 scale print at A4, Centre: 523614 E, 105863 N

©Crown Copyright. Licence no. 100019980

Mapping sourced from Ordnance Survey

bluejet mapping