

EAST ELEVATION

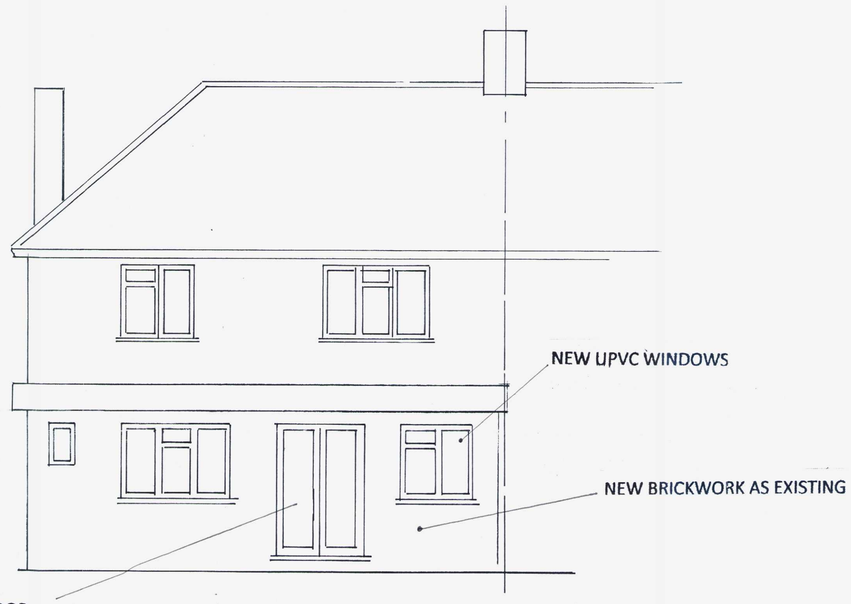

WEST ELEVATION

ADUR & WORTHING
PLANNING SERVICES
PLAN AWDM/ 1013/13
DATE VALID 19.8.13

EXISTING WALL REMOVED NEW STELL BEAMS AS ENGINEER CALCULATIONS AND DRAWINGS

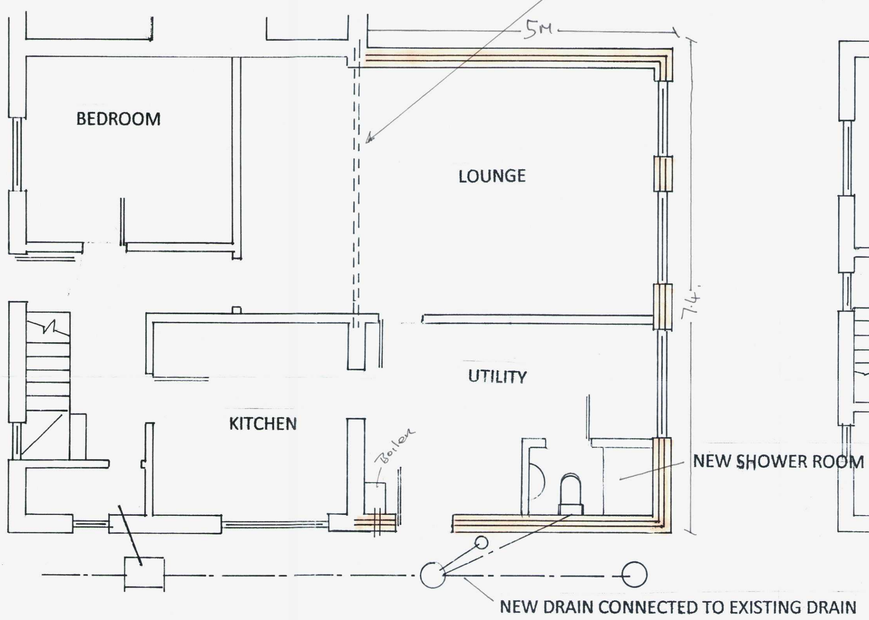

GROUND FLOOR PLAN

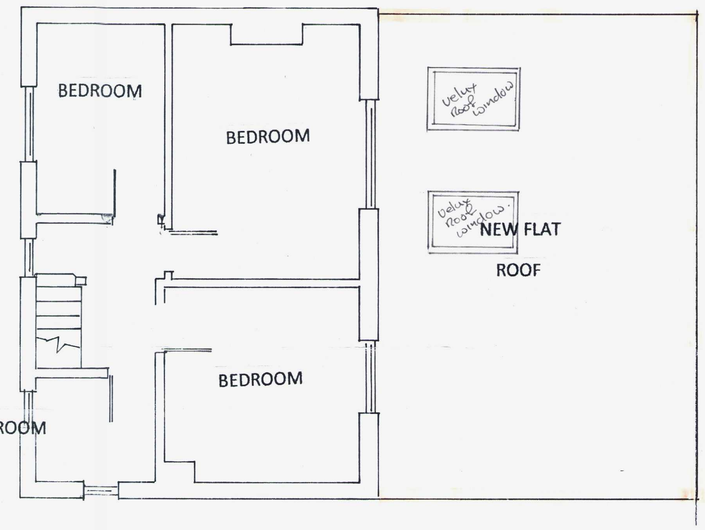

FIRST FLOOR PLAN

NEW SOAKAWAY FOR RAIWATER FROM NEW FLAT ROOF

ADUR & WORTHING
PLANNING SERVICES
PLAN AWDM/
DATE VALID

NEEDABUILDER

Old Cottage Hooklands

Scaynes Hill

West Sussex RH177NG

Freephone 0800 0699013

Tel 01444 831438

Mob 07742 659934

Drawing no Mont 1

Ground floor extension for Lounge and Utility

With new Shower Room

Scale 1:50