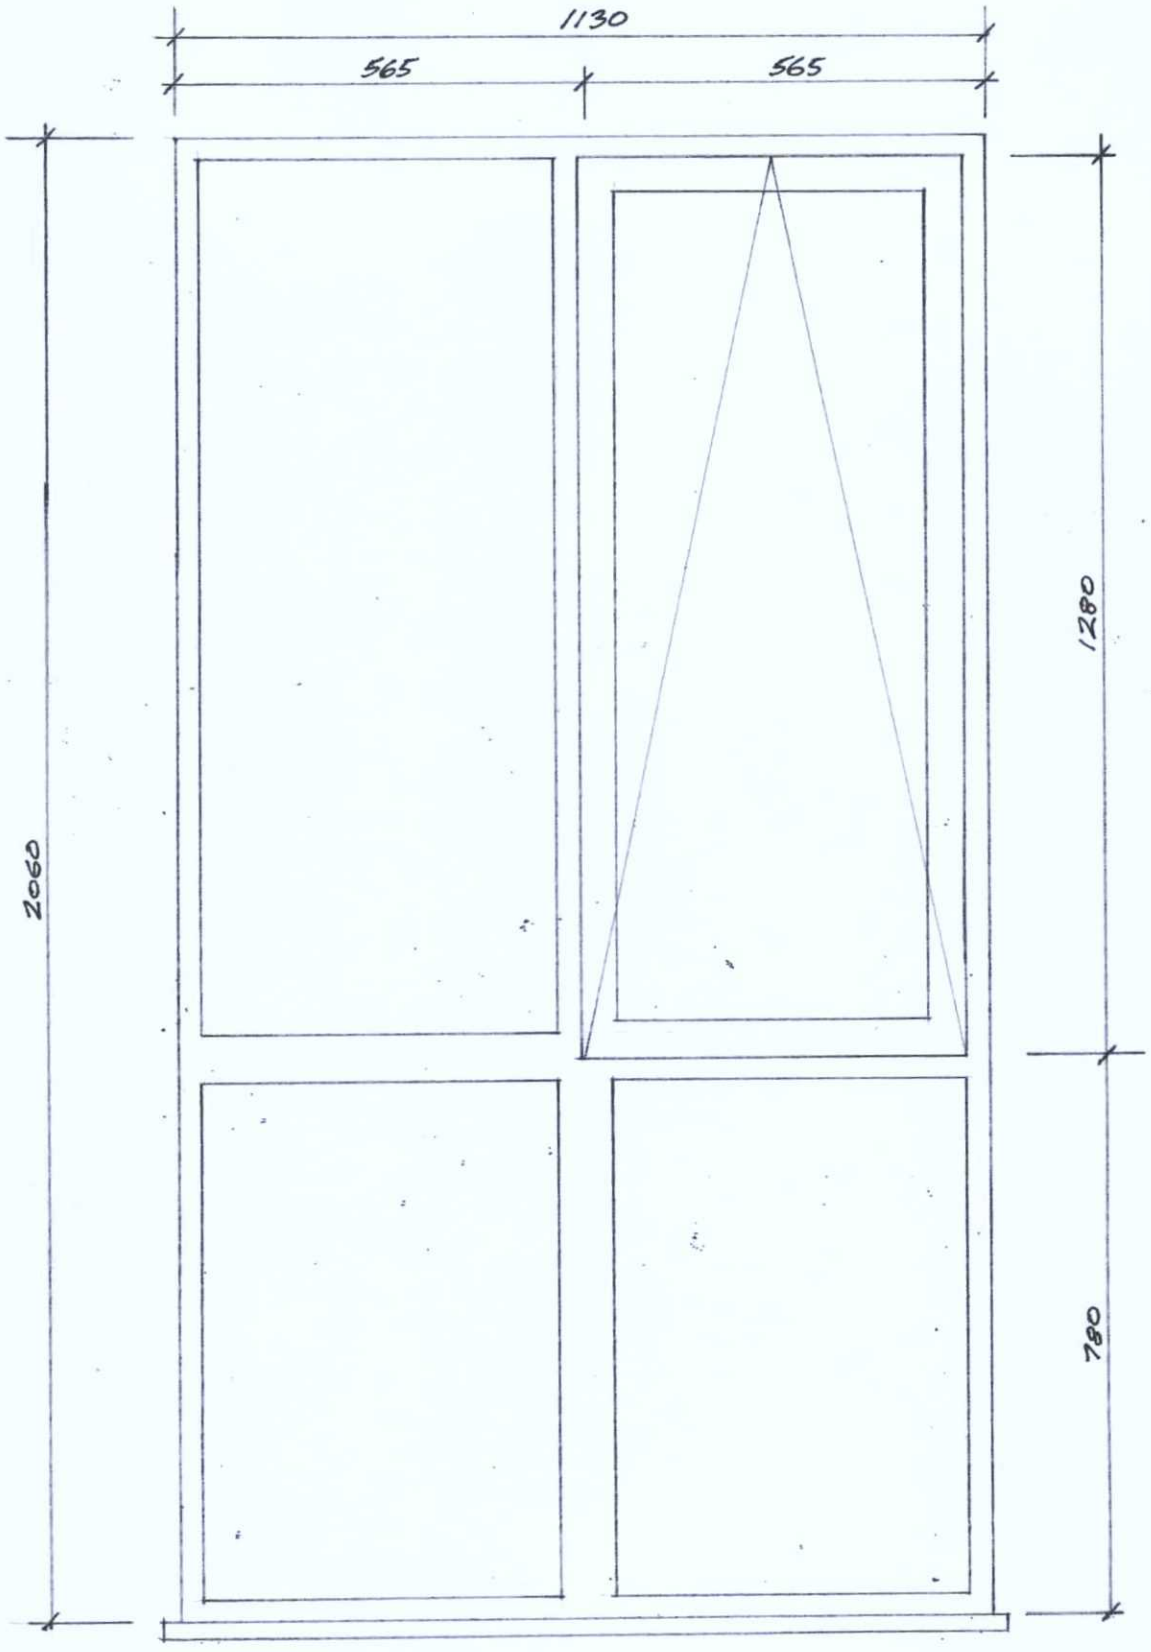


BEDSIT 1 Nº

VIEWED FROM OUTSIDE

DATE	MAY 2015	6 OAKLANDS 83 PENHILL Rᴰ, LANCING
SCALE	1:10	
DRG No	976-2	WINDOW DETAILS

M.J.J. TANNER
SOUTH HAMBYE
16 NORTH LANE
EAST PRESTON
WEST SUSSEX BN16 1DA
TEL/FAX: 01903 774211

ADUR & WORTHING
PLANNING SERVICES

PLAN AWDM/ 0304/15
DATE VALID 18 MAY 2015