
NATIONAL MAP CENTRE

ADUR & WORTHING
PLANNING SERVICES

PLAN	OS Plan B&W AWDM/ 0540/17
DATE VALID	18 APR 2017

Anglian Home Improvements
Raising the standard.

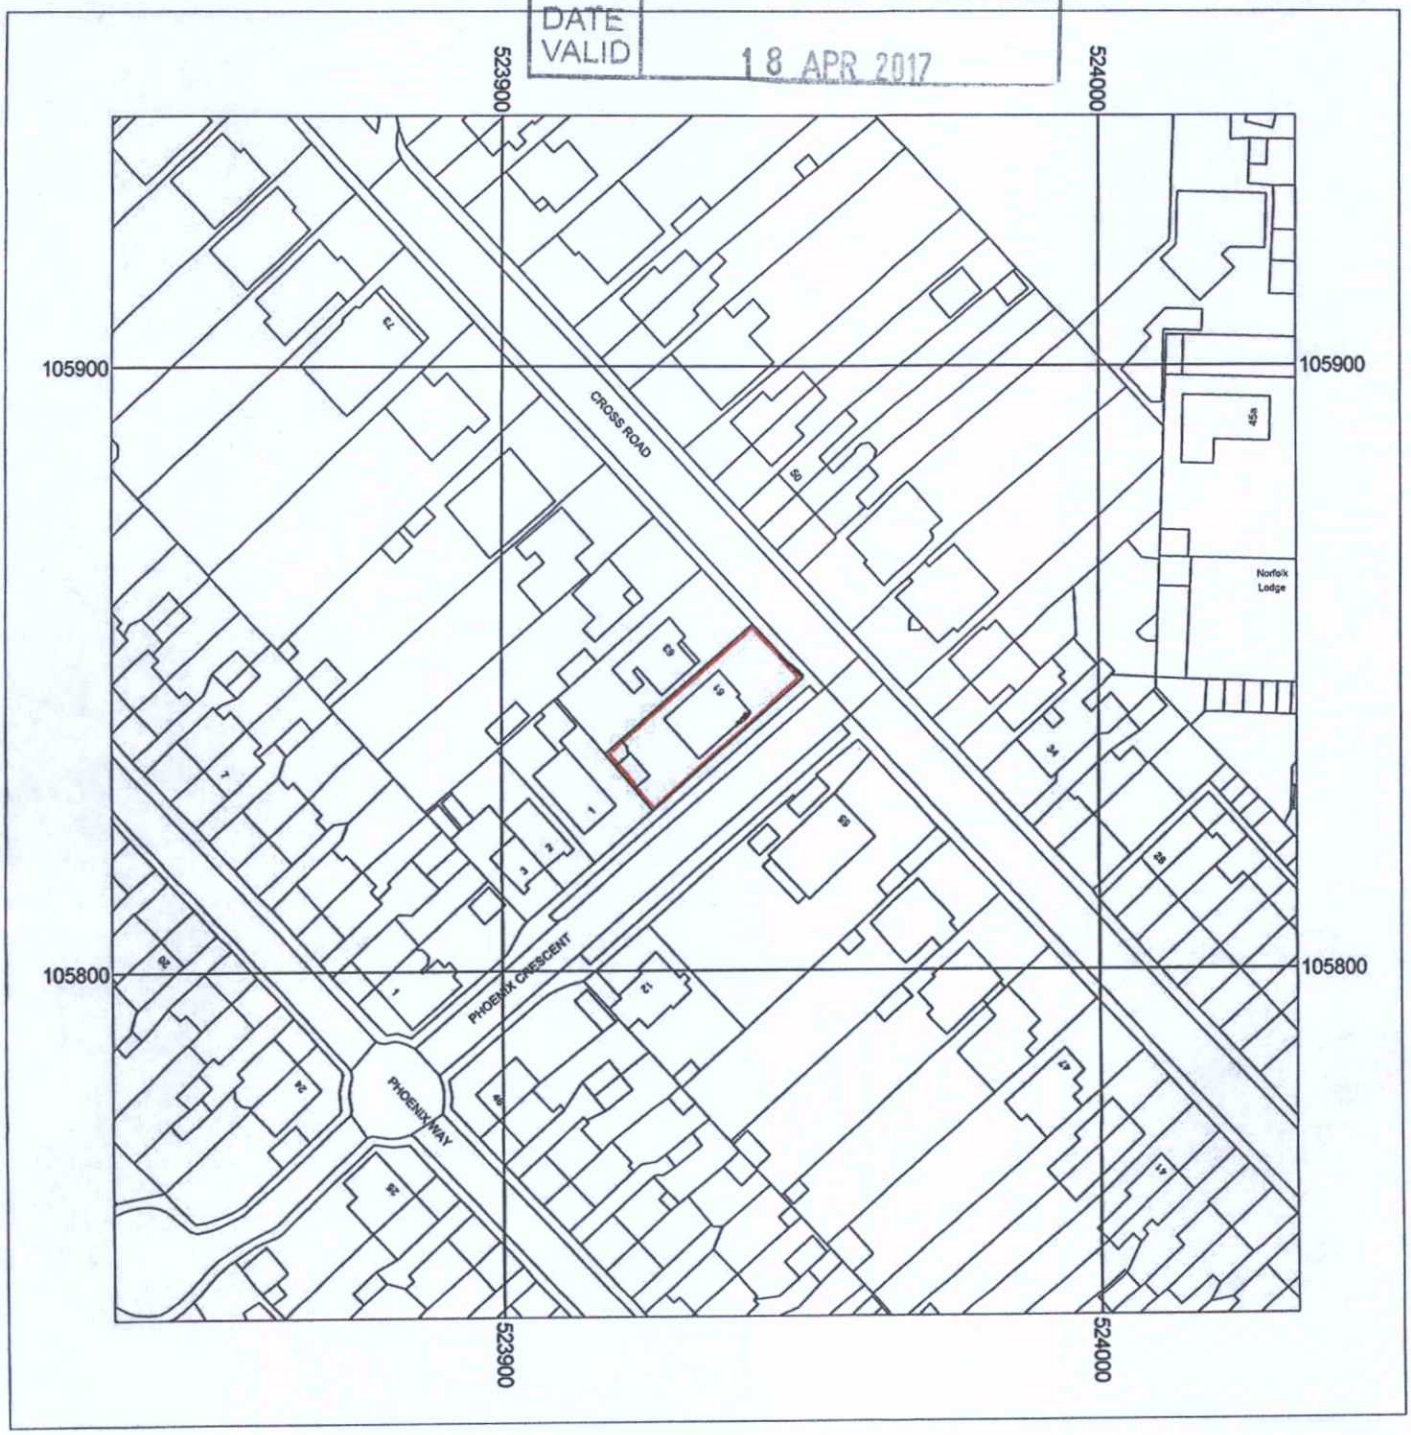

Metres
0 5 10 20 30 40 50

Scale: 1:1250

Map data

61 Cross Road
Southwick
Brighton
East Sussex
BN42 4HH

Supplied by:	Anglian Conservatories
License number:	100031961
Produced:	31/03/2017
Serial number:	1820566

Plot centre co-ordinates:	523934,105842
Download file:	Dunford.zip
Project name:	Dunford

Produced from the Ordnance Survey National Geographic Database and incorporating survey revisions available at this date. © Crown copyright 2016.
Reproduction in whole or in part is prohibited without prior permission of the Ordnance Survey. Ordnance Survery and the OS symbol are trade marks.
The representation of a road, track or path is no evidence of a right of way. The representation of features as line is no evidence of a property boundary.