

0 5m 10 15 20 25 30 35 40 45 50 55 60m

1:500

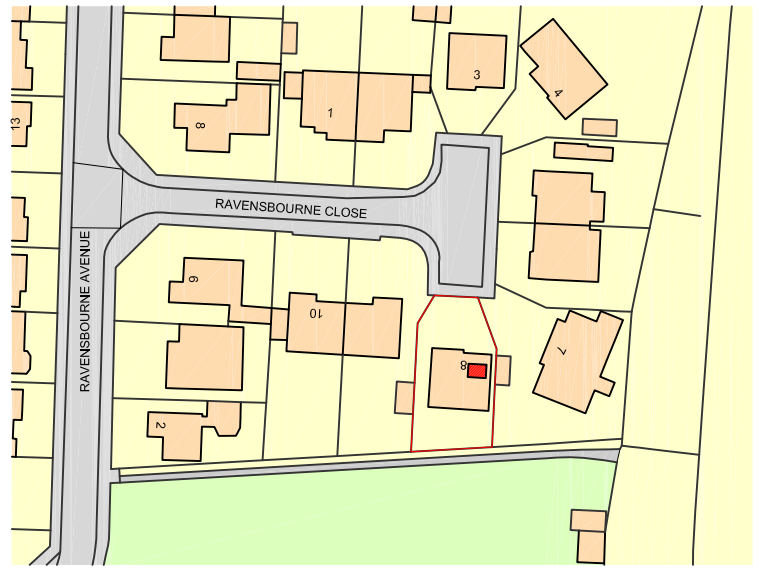

Ordnance Survey, (c) Crown Copyright 2021. All rights reserved. Licence number 100022432

0 10m 20 30 40 50 60 70 80 90 100 110 120 130 140 150m

1:1250

N

Revision	Date	Drawn	Rev.No	☐ DRAFT - FOR COMMENT ONLY	Project	RAVENSBOURNE_CLOSE	ROWENA HORTON ARCHITECTS LTD
					Title	EXISTING_SITE_&_LOCATION_PLAN	
					Client	KING	
				DO NOT SCALE FROM THIS DRAWING All dimensions to be verified on site. This drawing has been produced for the specific client and identified project and is not intended for use by any other person or for any other purpose. This drawing is protected under The Copyright, Designs and Patents Act 1988.	Drawing No. RHA.21.01.100 Rev	Scale 1:1250_&_1:500	tel. : 07852 909376 web : www.rowenahortonarchitects.co.uk mail : info@rowenahortonarchitects.co.uk
					Date 06.2021	Drawn RH	