
PROPOSED FIRST FLOOR EXTENSION OVER EXISTING SINGLE STOREY EXTENSION AND NEW DRIVEWAY WITH HARD AND SOFT LANDSCAPING AT 51 BEACH GREEN, SHOREHAM BEACH, BN43 5YE


August 2022

Drawing no:JB 453/ 03A

rev A 26 Oct 2022: internal alterations

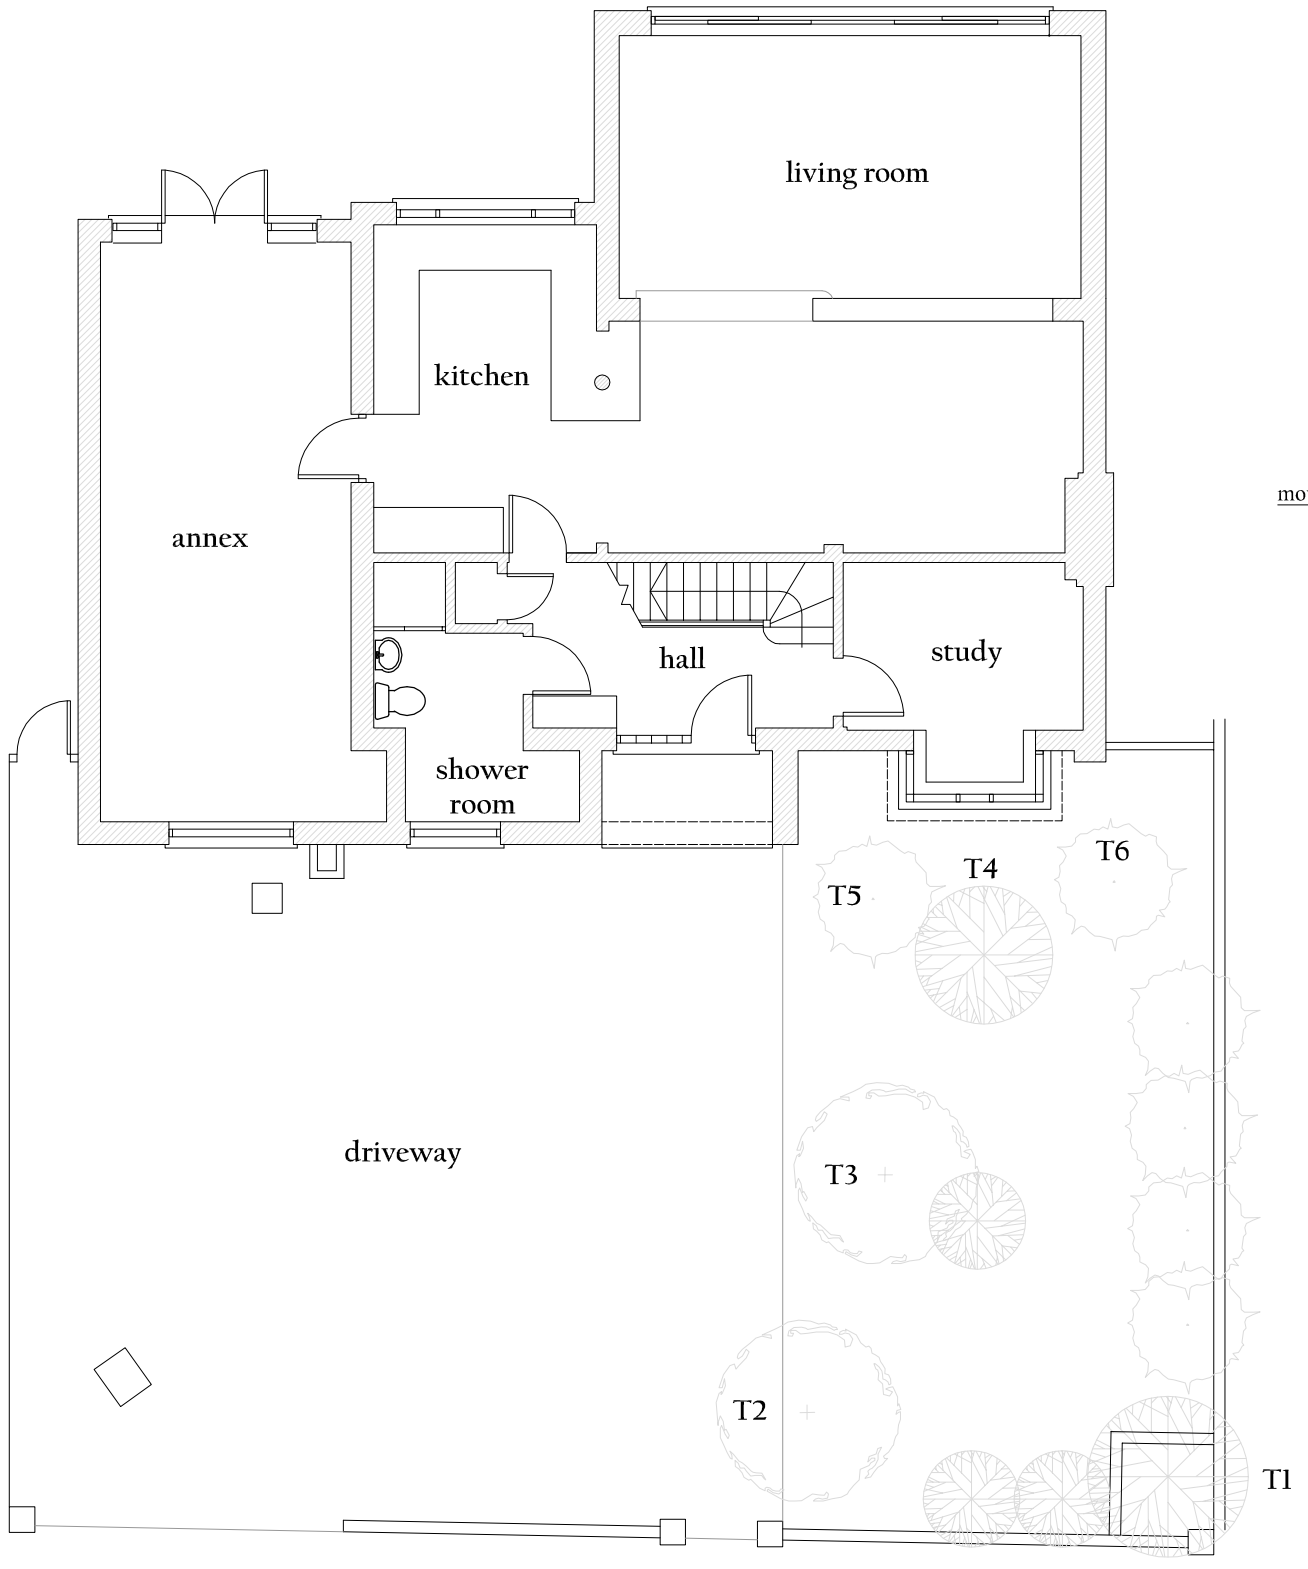

EXISTING GROUND FLOOR PLAN 1:100

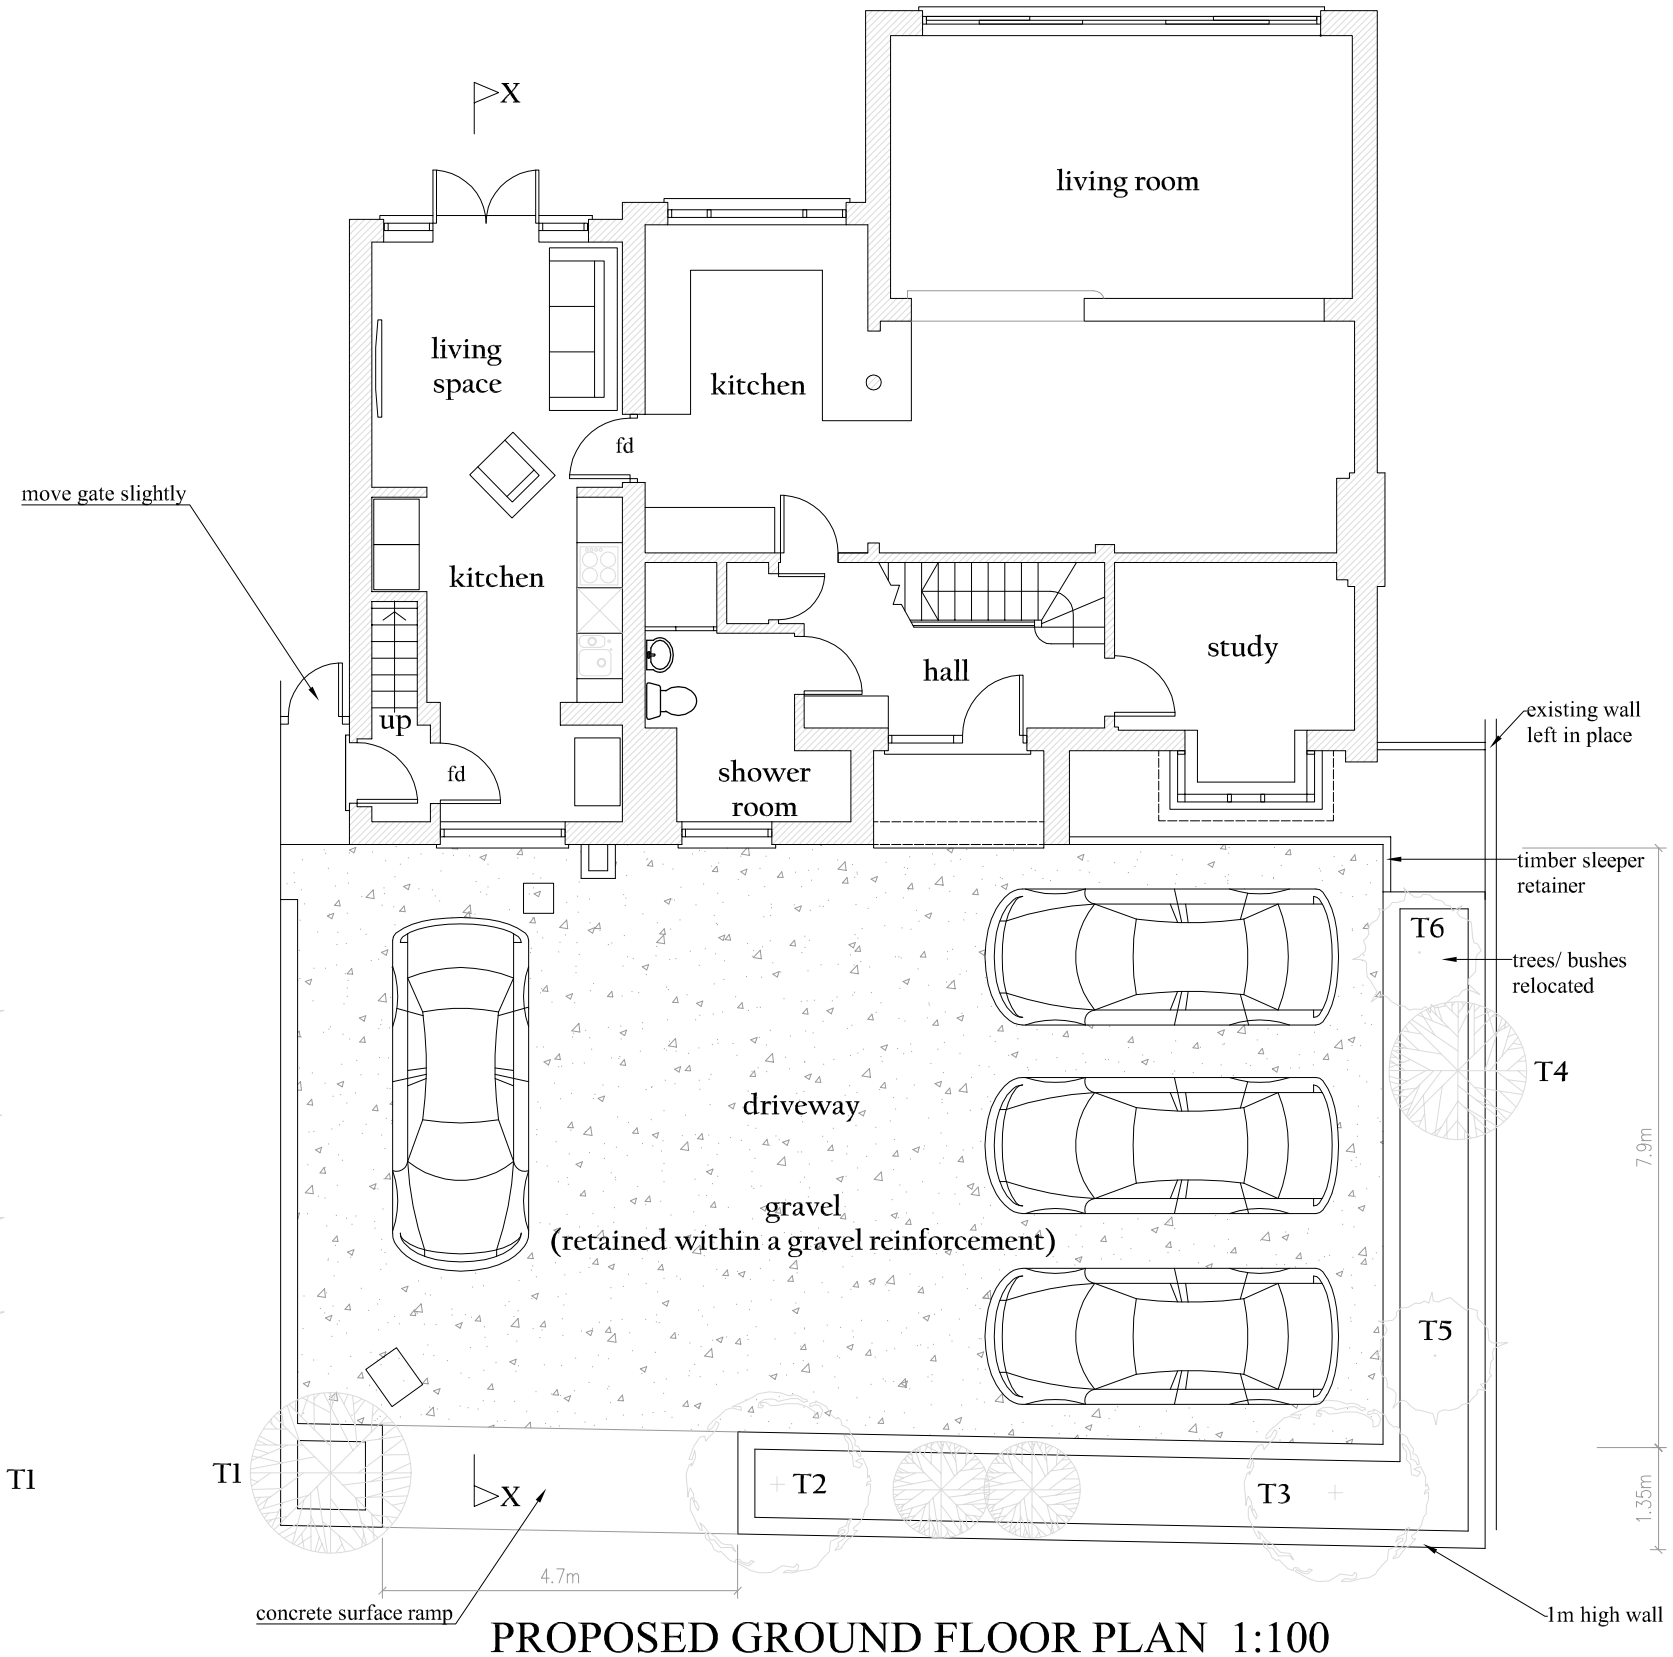

PROPOSED GROUND FLOOR PLAN 1:100

0 2 4 6 8 10

SCALE BAR 1:100

JAMES BRECKELL : ARCHITECT : ARB : RIBA

89 Old Fort Road, Shoreham by Sea, BN43 5HA, Tel 07733 268 297, Email: james@breckell.co.uk