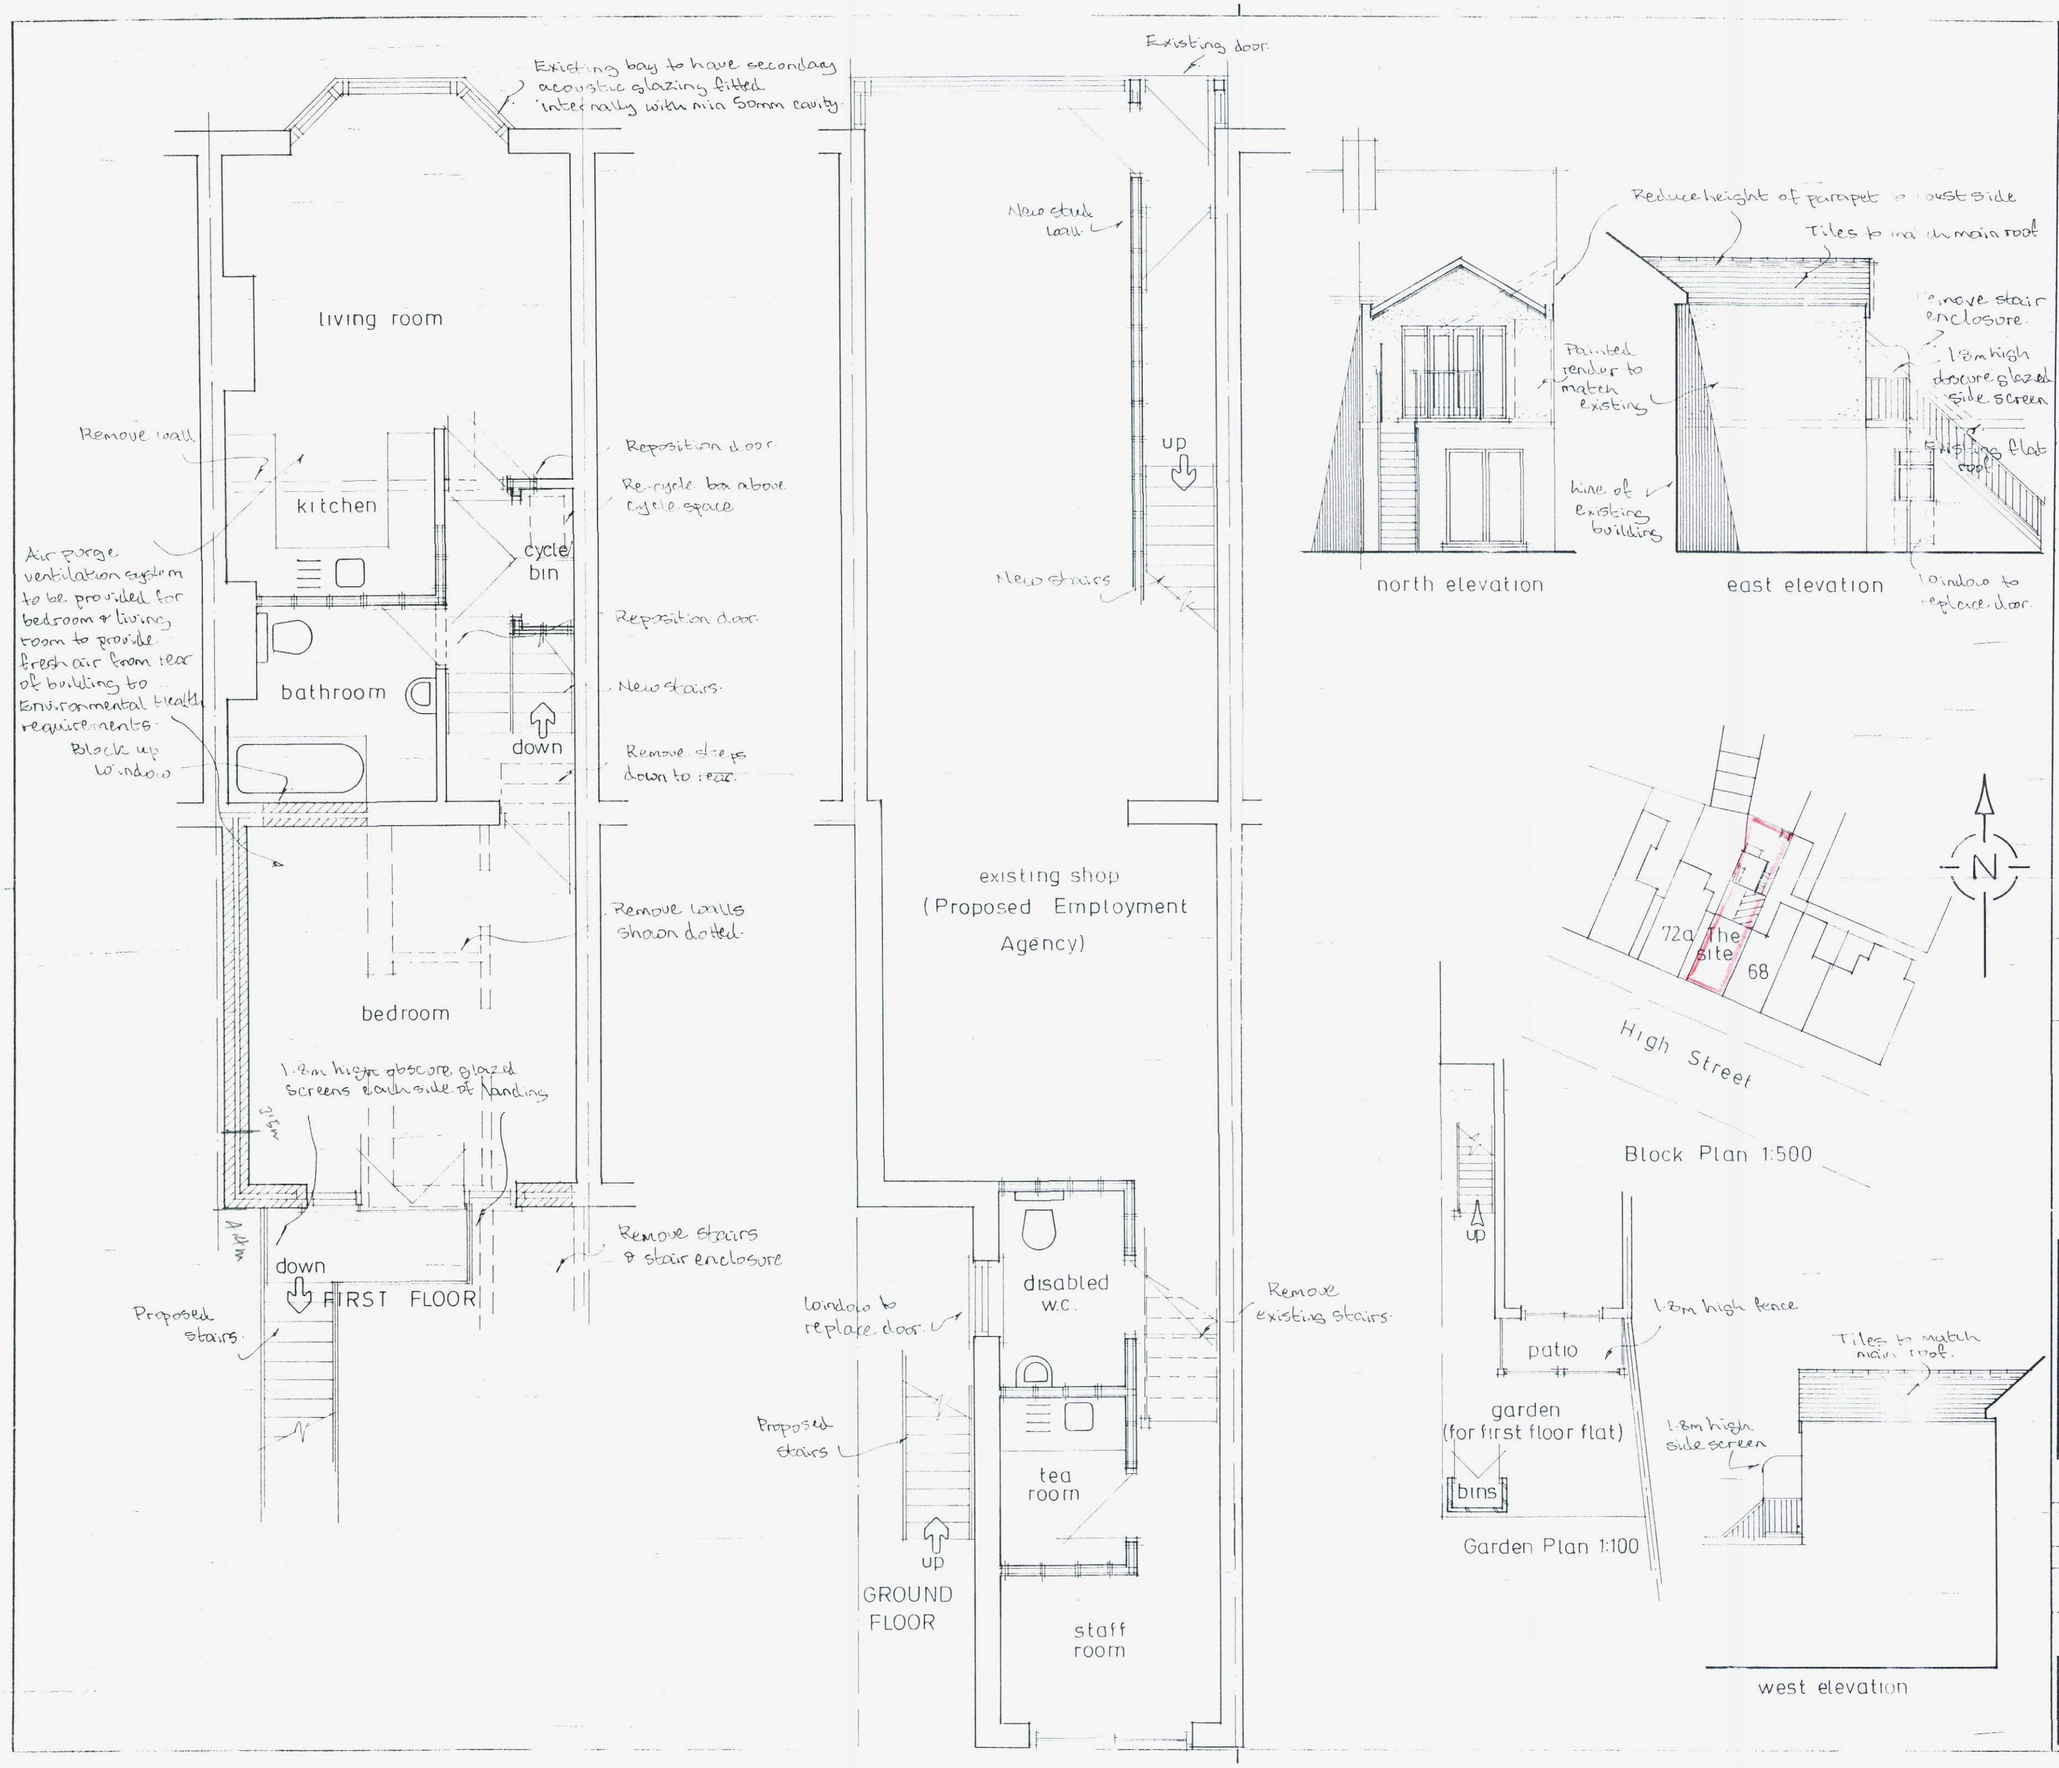

NOTES

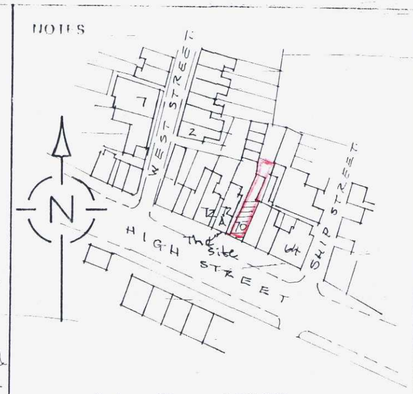

Site Plan 1:12 50

	Date	Revisions
B	4.11.11	Town Planning Revisions.
A	15.9.11	Ground Floor Revised.

© copyright

Client
Mrs. M. Taylor.

Job Title
Proposed Conversion

Drawing Title
70 High Street
Shoreham-by-Sea

Scale 1:50 1:100

Date | Drawn by

Drg No: 359/01 | Rev. B.

594 x 420mm A2