
74 OLD FORT ROAD
SHOREHAM BY SEA
BN43 SHA
VIEW of Wall on north side of property

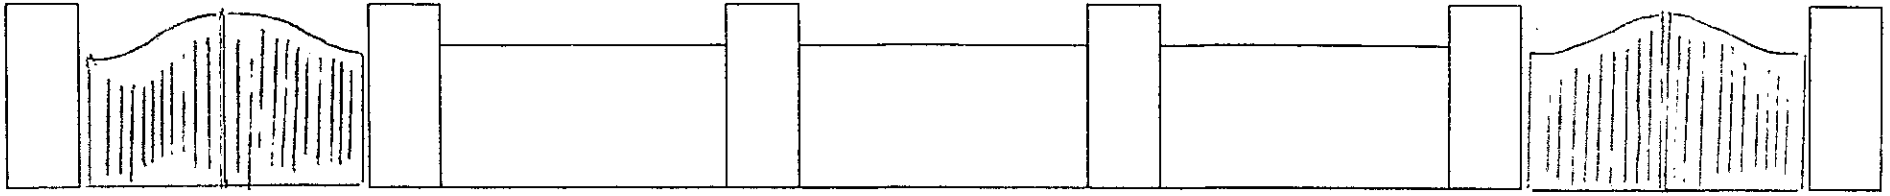

Note	Post height	1.7m	Proposal to erect
	Wall height	1.35m	
	gate max height	1.7m	
	gate min height	1.35m	

ADUR & WORTHING
PLANNING SERVICES
PLAN ~~AWDM~~/AOC/0435/13
DATE VALID 12 JUL 2013