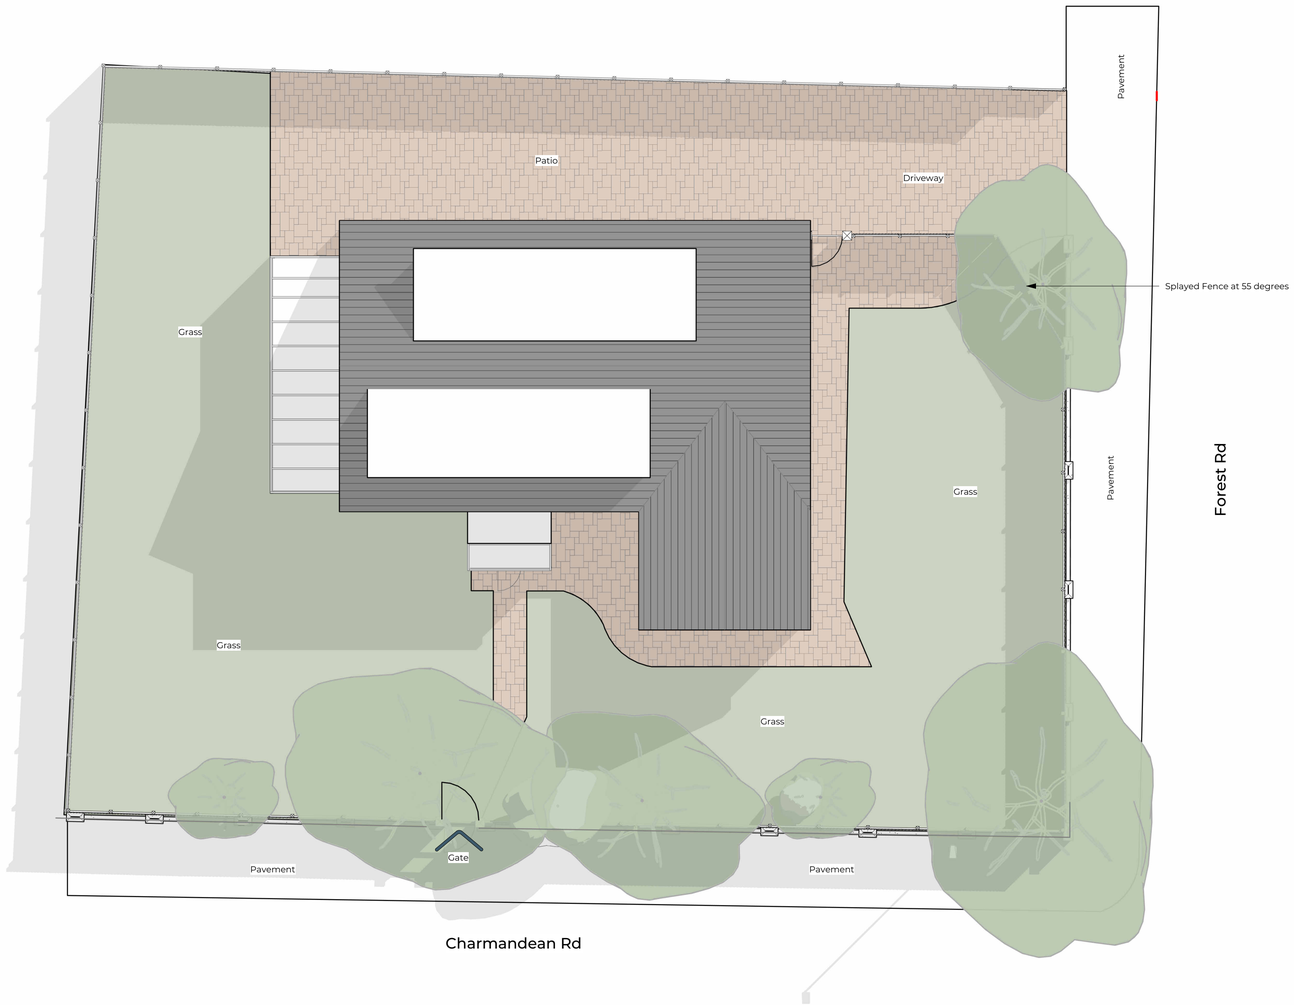

Proposed Ground Floor Plan

1 : 100



Notes:

1. THE COPYRIGHT OF THIS DRAWING IS VESTED IN ARCHEVOLVE AND IT MAY NOT BE REPRODUCED IN WHOLE OR PART OR USED FOR THE MANUFACTURE OF ANY ARTICLE WITHOUT THE EXPRESS PERMISSION OF THE COPYRIGHT HOLDERS.

2. WORK TO FIGURED DIMENSIONS ONLY.

3. THIS DRAWING IS TO BE READ IN CONJUNCTION WITH ALL RELEVANT ARCHITECT'S, SERVICE ENGINEER'S AND ARCHEVOLVE AND SPECIFICATIONS.

Rev_B	Revised Drive Entrance	AP	03/10/25
Rev_A	Amended Vehicle Entrance Gate	AP	28/10/25

Revision Number	Revision Description	Issued by	Revision Date

DATE: 14/08/25

STATUS: PLANNING ISSUE

SHEET SIZE: A1

SCALE: 1 : 100

DRAWN: AP

CHECKED:

CLIENT:

Anita Dato

SITE ADDRESS:

27 Charmandean Road
Worthing
BN14 9LQ

DRAWING: New Boundary Treatment - Scheme 2

TITLE: Proposed Floor Plans

PROJECT NO: CHARMRD

DRAWING NO: ARC/167/25/04

REVISION: Rev_B



VISUAL SCALE 1:100 @ A1

ARCHEVOLVE
// design @archevolve.co.uk
// www. archevolve.co.uk
// 01798 879894
CIAT CHARTERED PRACTICE