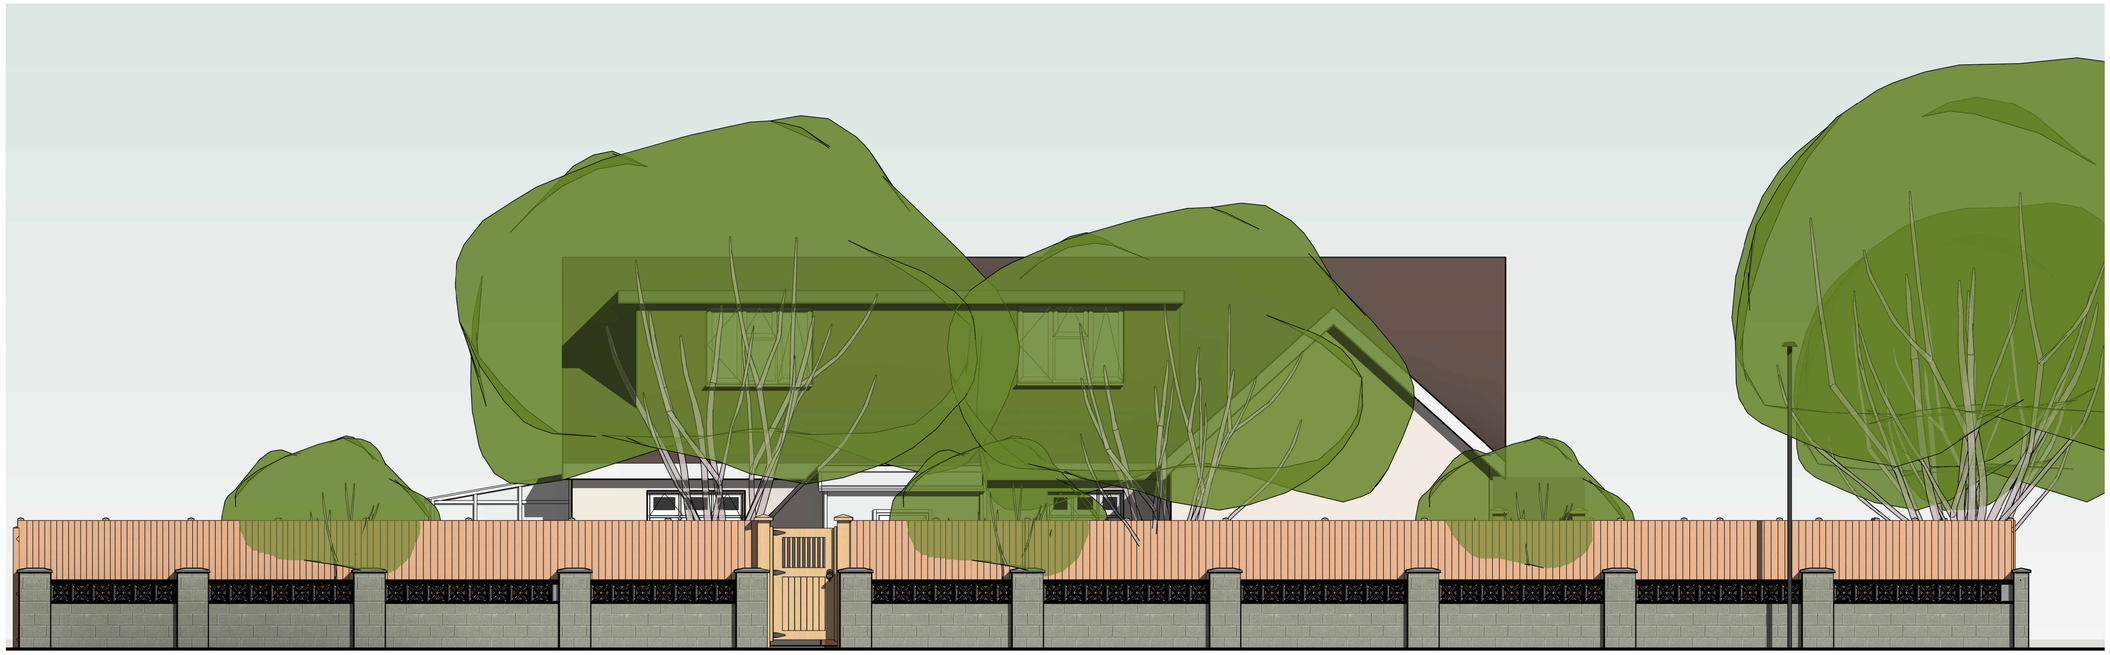

Proposed South Front Elevation

1 : 50

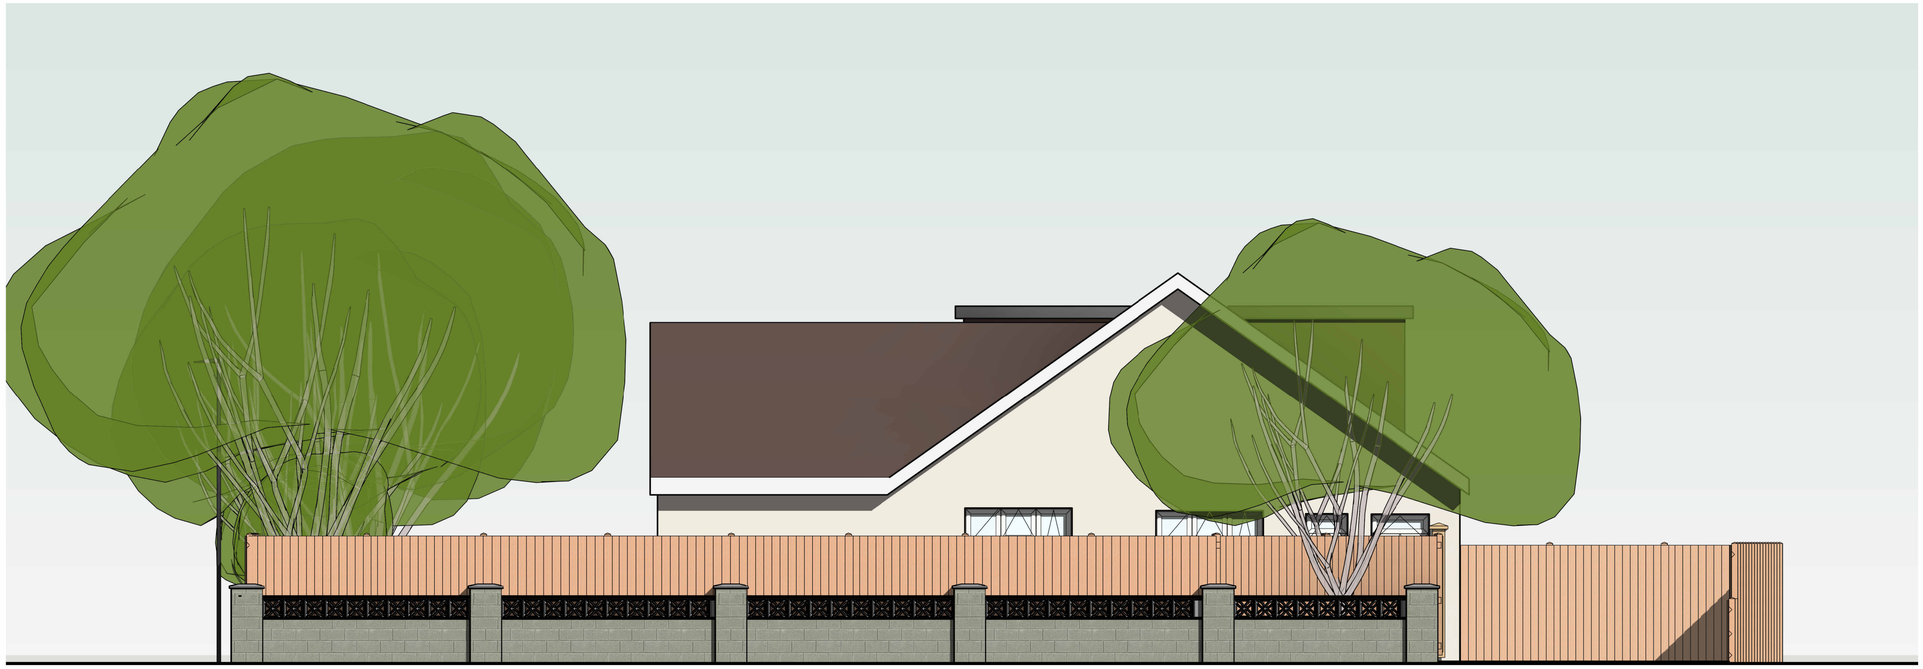

Proposed East Side Elevation

1 : 50

0m 1m 2m 3m 4m 5m

VISUAL SCALE 1:50 @ A1

Notes:

1. THE COPYRIGHT OF THIS DRAWING IS VESTED IN ARCHEVOLVE AND IT MAY NOT BE REPRODUCED IN WHOLE OR PART OR USED FOR THE MANUFACTURE OF ANY ARTICLE WITHOUT THE EXPRESS PERMISSION OF THE COPYRIGHT HOLDERS.

2. WORK TO FIGURED DIMENSIONS ONLY.

3. THIS DRAWING IS TO BE READ IN CONJUNCTION WITH ALL RELEVANT ARCHITECT'S, SERVICE ENGINEER'S AND ARCHEVOLVE AND SPECIFICATIONS.



Treaded Timber
Feather Edge Fencing

Rev_C	Revised Drive Entrance	AP	03/10/25
Rev_B	Amended Vehicle Entrance Gate	AP	28/10/25
Rev_A	Added Fencing Information	AP	24/10/25

Revision Number	Revision Description	Issued by	Revision Date

DATE: 02/01/24

STATUS: PLANNING ISSUE

SHEET SIZE: A1

SCALE: 1 : 50

DRAWN: AP

CHECKED:

CLIENT:

Anita Dato

SITE ADDRESS:

27 Charmandean Road
Worthing
BN14 9LQ

DRAWING: New Boundary Treatment - Scheme 2 Proposed Elevations

REVISION: Rev_C

DRAWING NO: ARC/167/25/05

PROJECT NO: CHARMRD

ARCHEVOLVE
// design @archevolve.co.uk
// www. archevolve.co.uk
// 01798 879894
CIAT CHARTERED PRACTICE