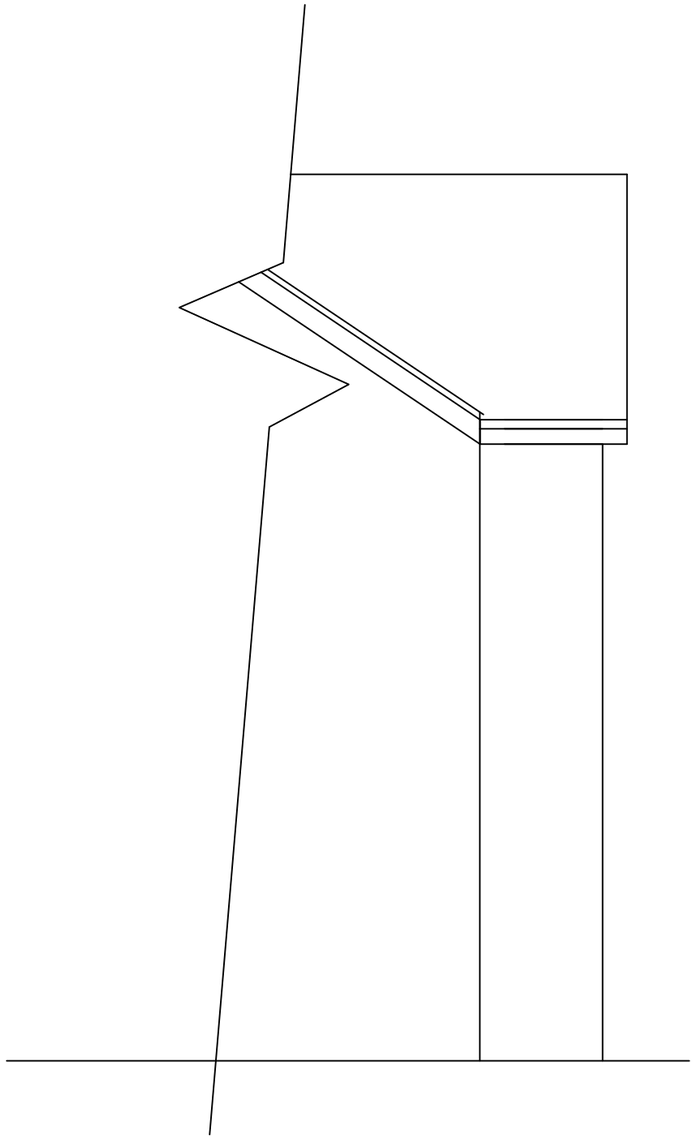

South Elevation - Existing

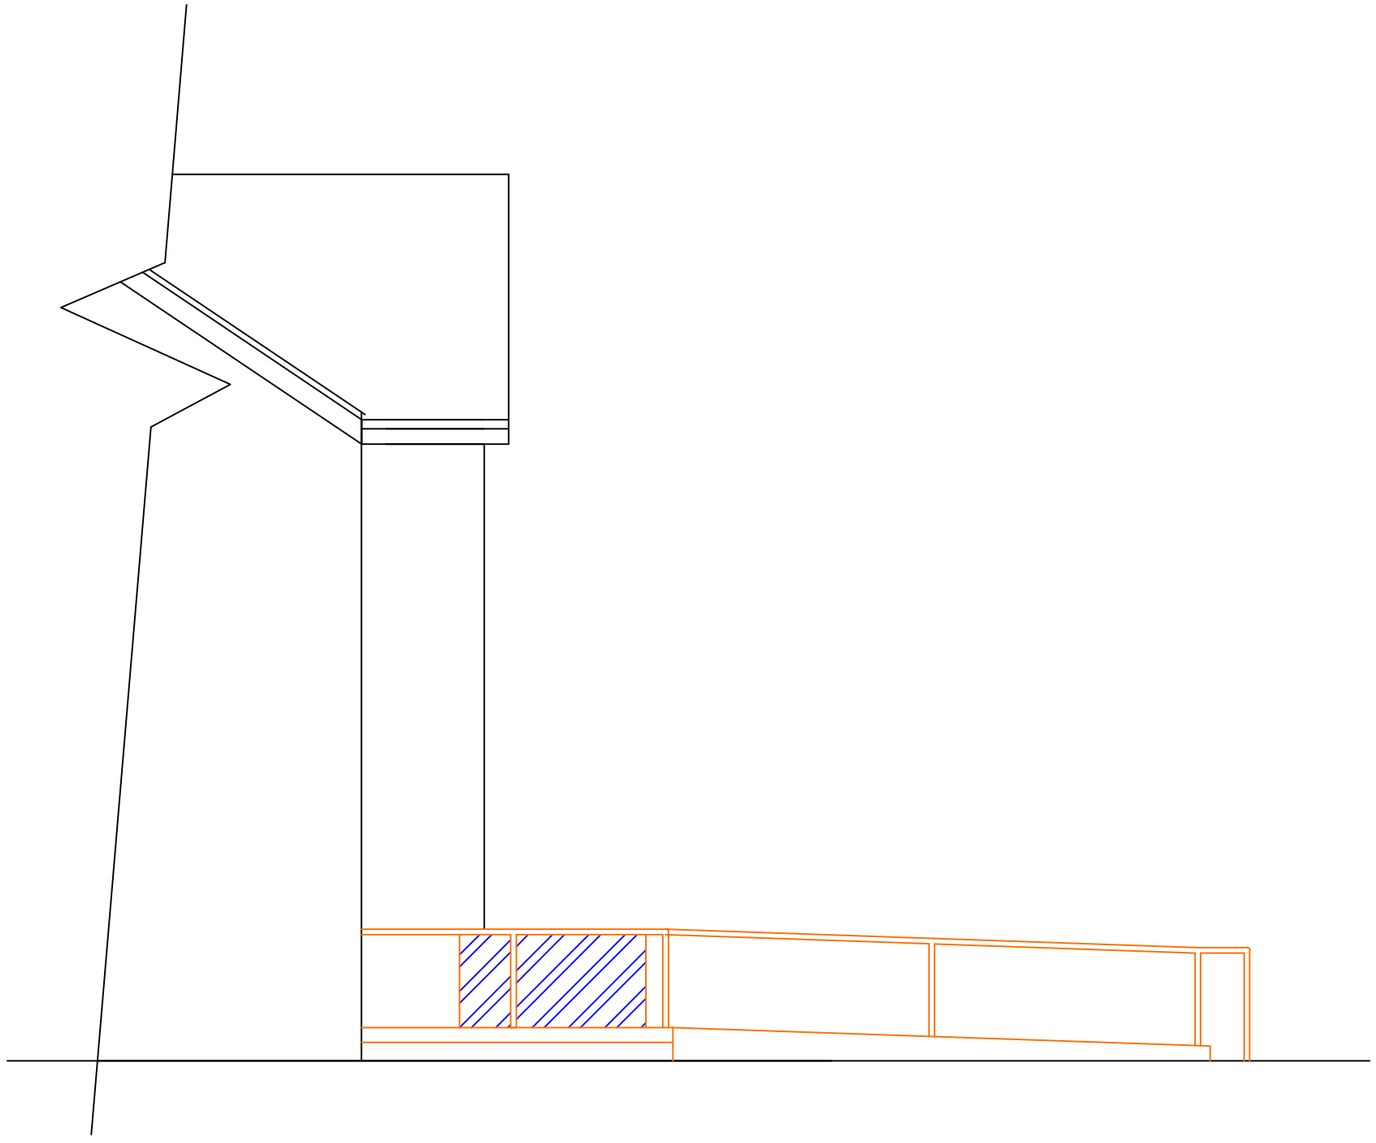

South Elevation - Proposed

0 50 100

South Elevations

Scale: 1:50
Date: December 2021
Drawn: Mike Peckham

056/PAR

/03

Mrs Susan Beswick
56 Parklands
Shoreham By Sea
BN43 6NN

ADUR & WORTHING HOME IMPROVEMENT ASSISTANCE
ADUR & WORTHING COUNCILS
PORTLAND HOUSE
RICHMOND ROAD
WORTHING
BN11 1HS