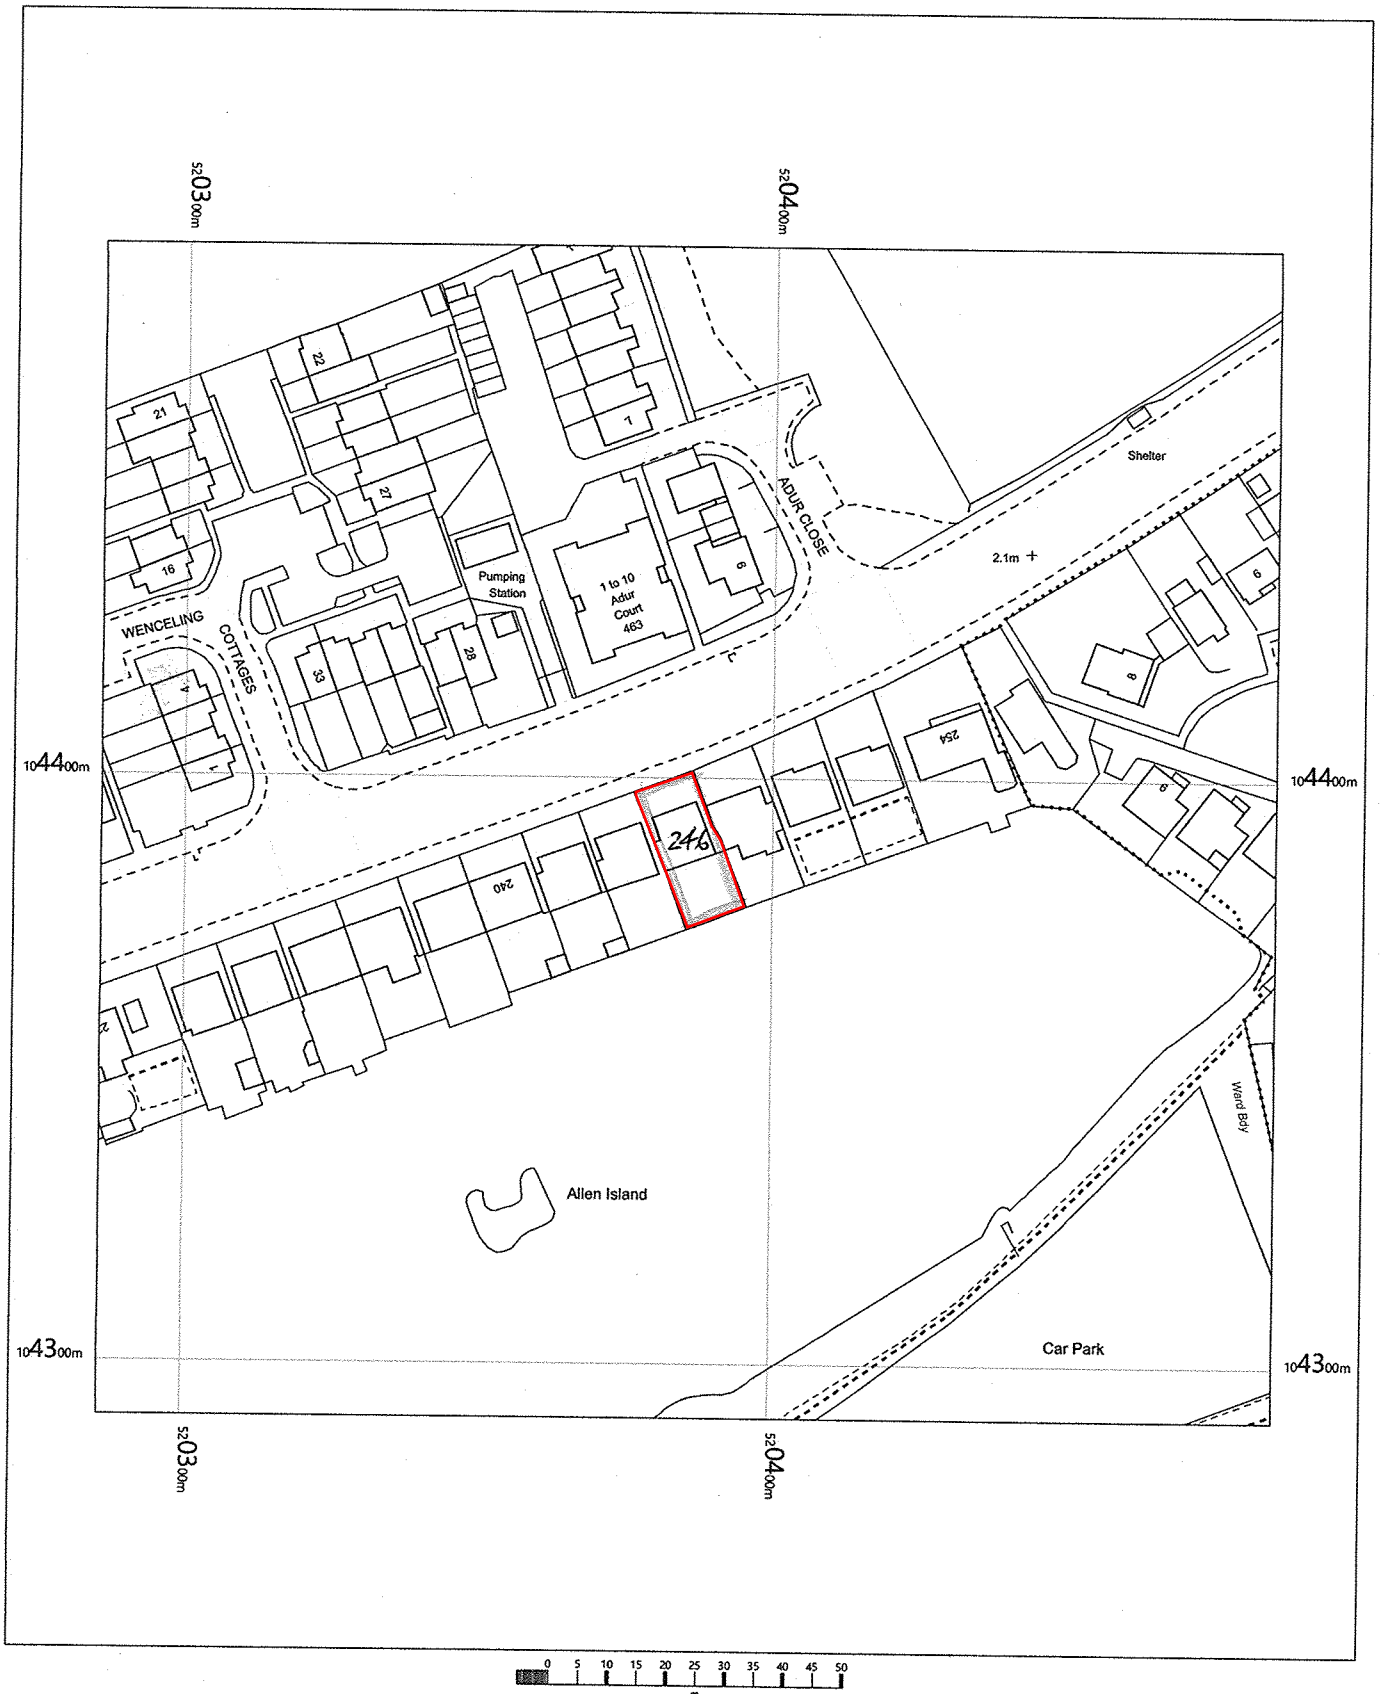

246 BRIGHTON ROAD
SHOREHAM-BY-SEA
BN43 6RE

OS MasterMap 1250/2500/10000 scale
Tuesday, July 26, 2022, ID: BW1-01052422
www.blackwellmapping.co.uk

1:1250 scale print at A4, Centre: 520386 E, 104391 N

©Crown Copyright Ordnance Survey. Licence no. 100041041

N

BLACKWELL'S
www.blackwellmapping.co.uk
TEL: 0114 268 7658
maps.sheffield@blackwell.co.uk