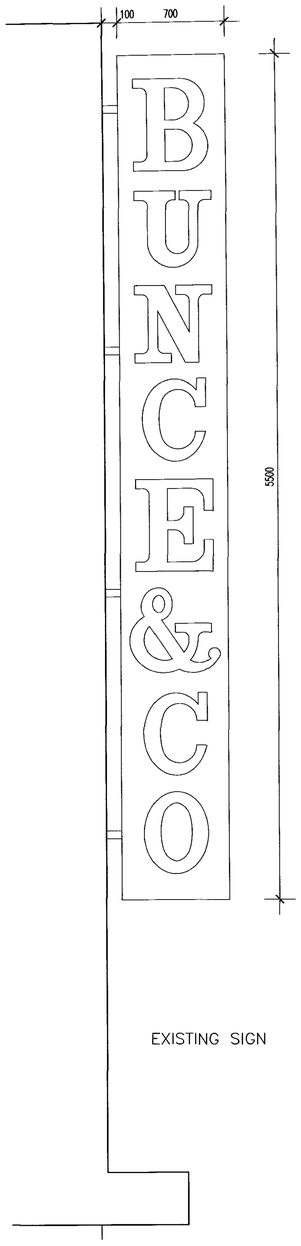

EXISTING SIGN

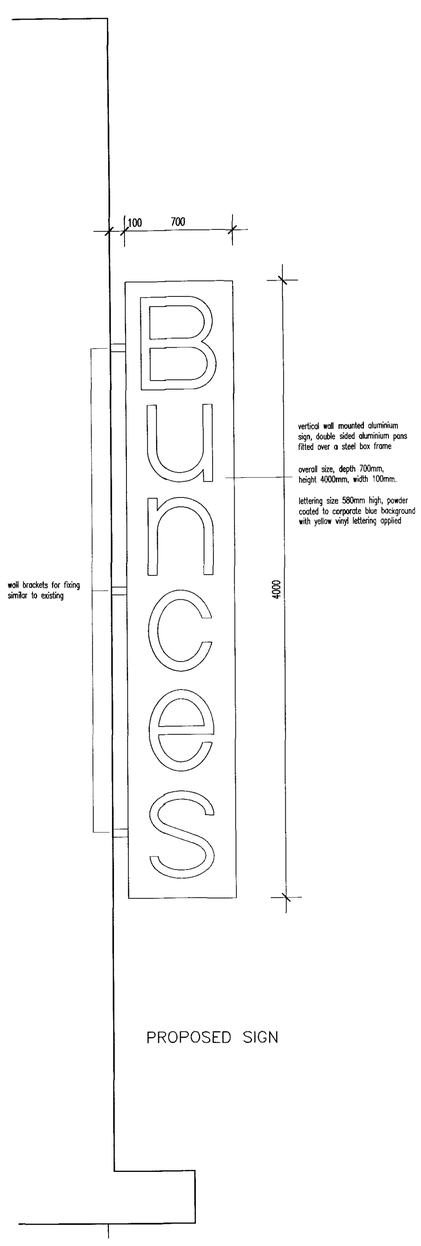

PROPOSED SIGN

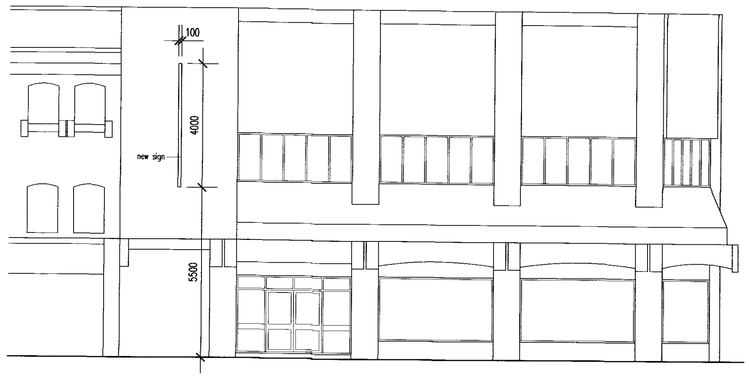

PROPOSED WEST ELEVATION



EXISTING WEST ELEVATION

REVISION 13.04.2011. Sign resited on west elevation.

B·C·Building Consultants Limited

27 DELL DRIVE ANGMERING WEST SUSSEX BN16 4HE.
Telephone/Fax:(01903)786014 Mobile:(07881)943352

ERECTION OF VERTICAL ADVERTISING SIGN
TO REPLACE EXISTING SIGN
112/114 CHAPEL ROAD WORTHING
SCALE 1:20, 1:100.
DATE 22.01.2011. DRG. NO. 3227

This drawing is the copyright of B.C. Building Consultants Limited. Written consent must be obtained before this drawing is copied or used for any pupose other than the one for which it was supplied. The contractor should check all dimensions on site. ~~No dimensions are to be scaled from this drawing.~~ It is the contractors responsibility to ensure that all works are in compliance with the current requirements of the statutory regulations.