D
01

F1

SCALE: 1:10 @ A1

NB: PLEASE REFER TO SCHEDULE NOTES

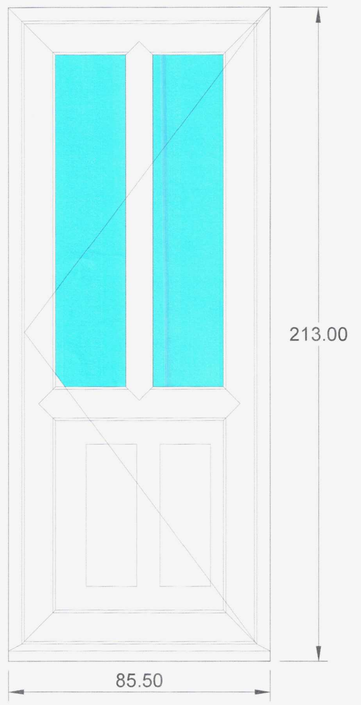

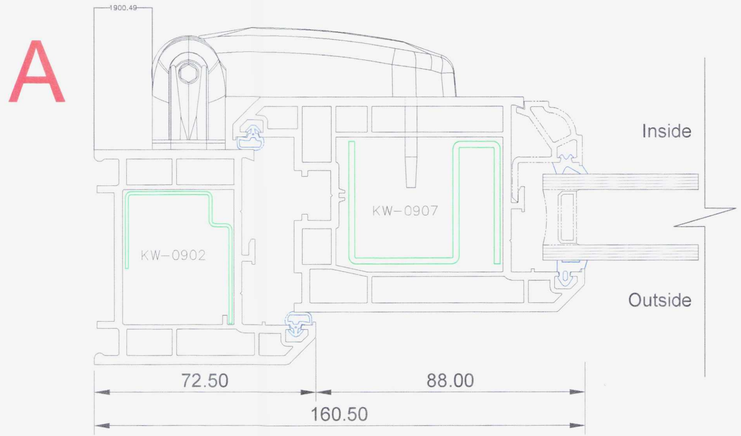

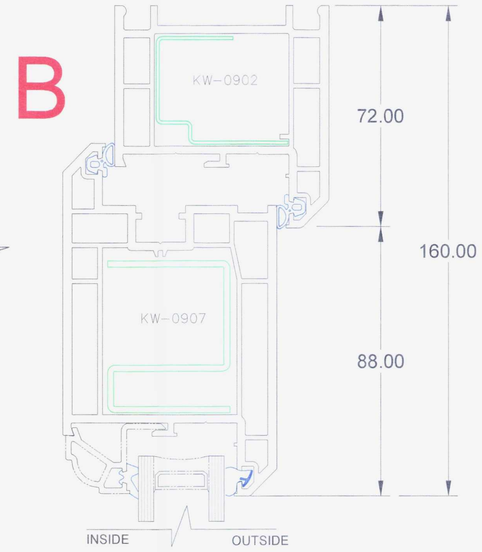

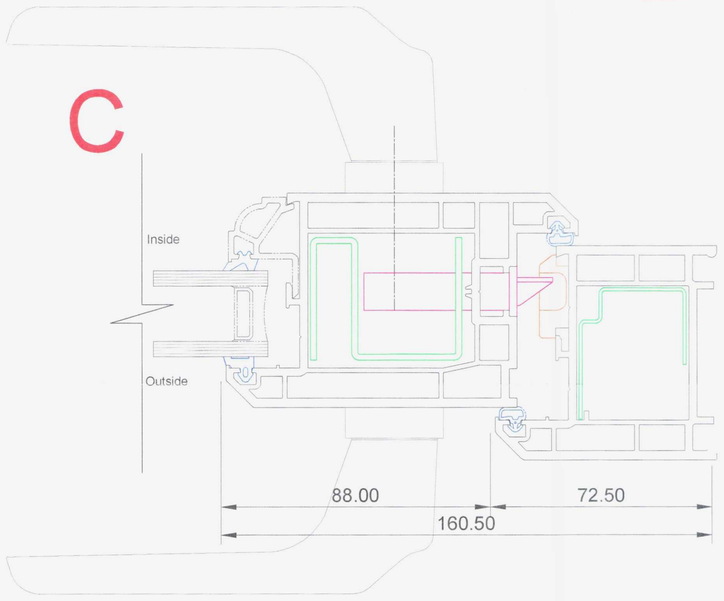

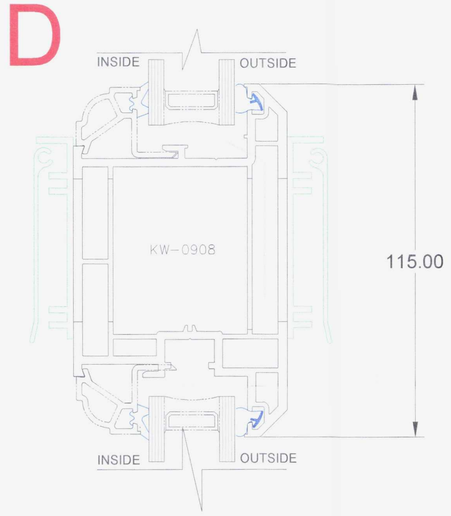

TYPE D Opening in

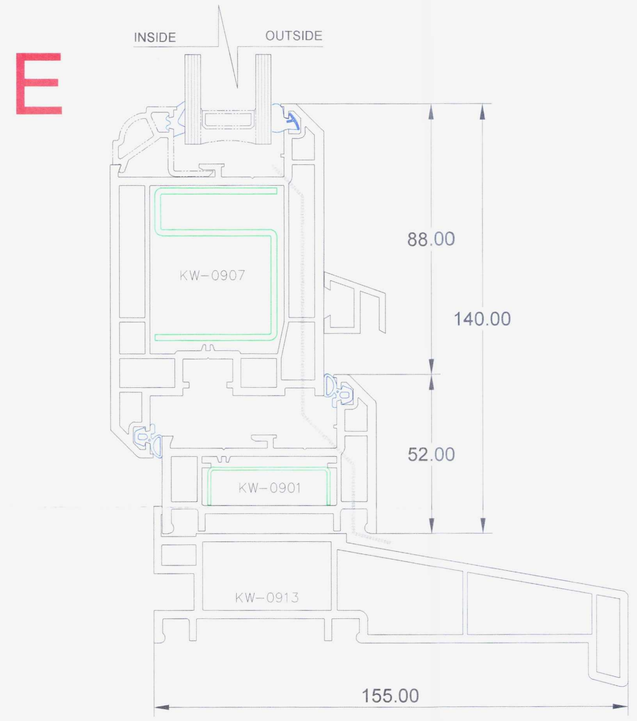

Scale:

1:1 (mm)	100	200	300	400	500	
1:10 (mm)	0	1000	2000	3000	4000	5000

ADUR & WORTHING PLANNING SERVICES
PLAN AWDM/0507/16
DATE VALID 13 APR 2016

NEW WINDOWS SCHEDULE

1) Hall Door-Exclusive PVCu Entrance Doors F1, 855 mm. wide x 2130 mm. high, Door Cylinder Type: Standard, Door Furniture Finish: Gold, Door Handle Style: Modern, Door Hinge Finish: Gold, Feature Panel: 7, Finish: White, Glass A1: Autumn, Glass A2: Georgian Panel, Hung: Right, Leaf Finish: White, Letterbox A: Midrail, Letterbox Finish: Gold, Midrail A: Yes, Midrail Height: 870, Opening: In, Sealed Unit Type: Energy Saver Plus, Spacer Colour: Black, Viewer Height: 1560, Wide Angle Viewer: Yes

NOTES

1. All dimensions are in millimetres (mm) & are of maximum or finished sizes.
2. All work to be carried out in accordance with the Building Regulations and Building Regulations (Amendment).

REVISION

Update for L.A. Planning Application Issue

PROJECT NUMBER
SO1566AU

CLIENT
MR M BRYANT

1 BRAMBER HOUSE
MIDDLE ROAD
LANCING, WEST SUSSEX

BN15 9JD

TITLE
PROPOSED CASEMENT WINDOWS, AND SCHEDULE

DRAWN	CHECKED	DATE	SCALE
CVM	SR	02 April 2016	1:10 @ A1

DRG. NO. 1566/PP/03a | REVISION A

Everest Fit the best

EVEREST HOUSE
SOPERS ROAD
CUFFLEY
POTTERS BAR
HERTFORDSHIRE
EN6 4SG

© Crown copyright. All rights reserved. Licence number 0100042205
© Crown copyright. All rights reserved. Licence number 0100031673